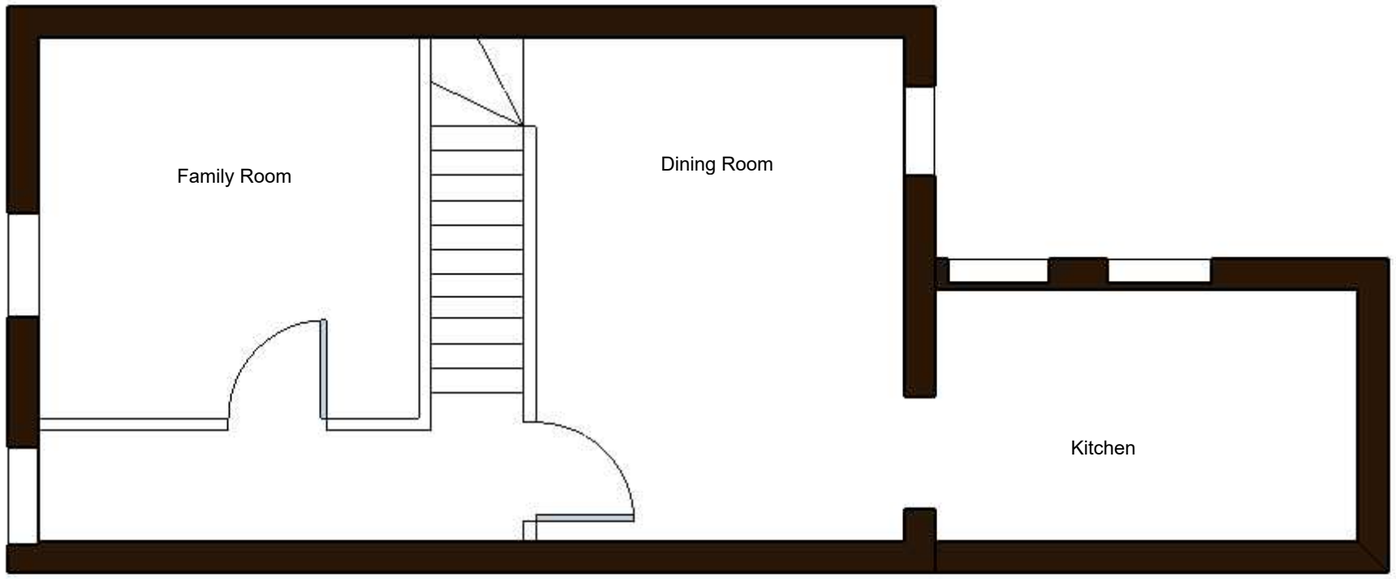

Scale 1:50

0 5 10

Existing

ICAL Consultants
Trilliums
Ashmore Green
Thatcham
Berkshire
RG18 9ER
www.icalconsultants.co.uk
07769 650780

CLIENT
Ms Winslow
4 Mill Road
Caversham
RG4 8DP

PROJECT
Loft Conversion

PROJECT NO.
245.170

ISSUE
MM.DD.YY

DRAWN BY
NH, MB

Ground Floor Plan

A.1

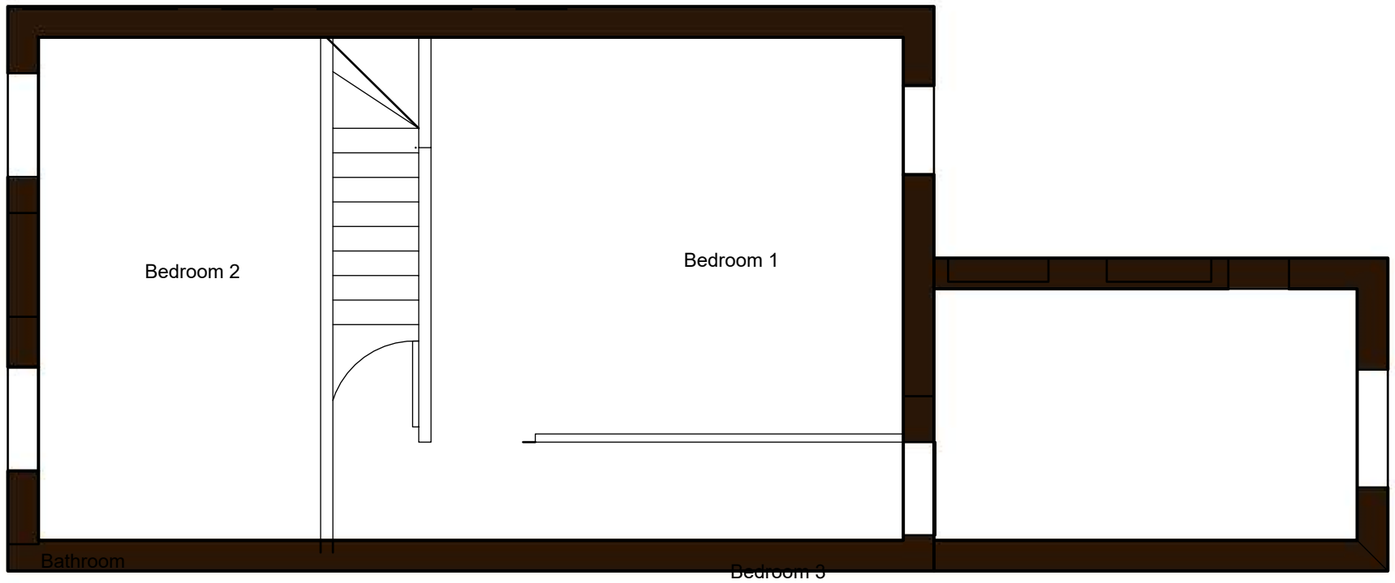

Scale 1:50

0 5 10

Existing

ICAL Consultants
Trilliums
Ashmore Green
Thatcham
Berkshire
RG18 9ER
www.icalconsultants.co.uk
07769 650780

CLIENT
Ms Winslow
4 Mill Road
Caversham
RG4 8DP

PROJECT
Loft Conversion

PROJECT NO.
245.170

ISSUE
MM.DD.YY

DRAWN BY
NH, MB

First Floor Plan

A.1

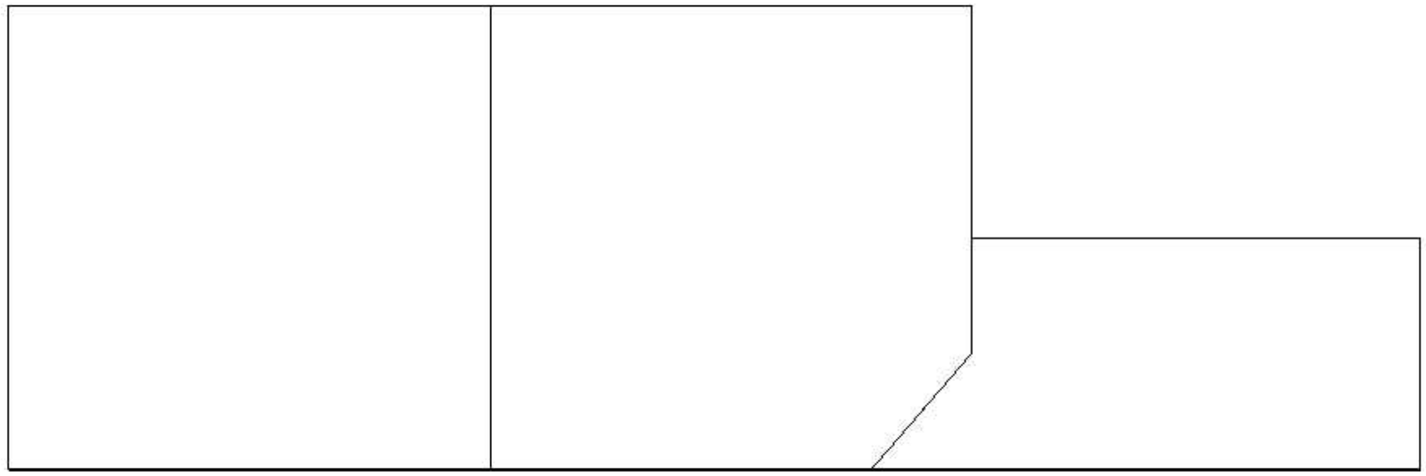

Scale 1:50

0 5 10

Existing

ICAL Consultants
Trilliums
Ashmore Green
Thatcham
Berkshire
RG18 9ER
www.icalconsultants.co.uk
07769 650780

CLIENT
Ms Winslow
4 Mill Road
Caversham
RG4 8DP

PROJECT
Loft Conversion

PROJECT NO.
245.170

ISSUE
MM.DD.YY

DRAWN BY
NH, MB

Roof Plan

A.1

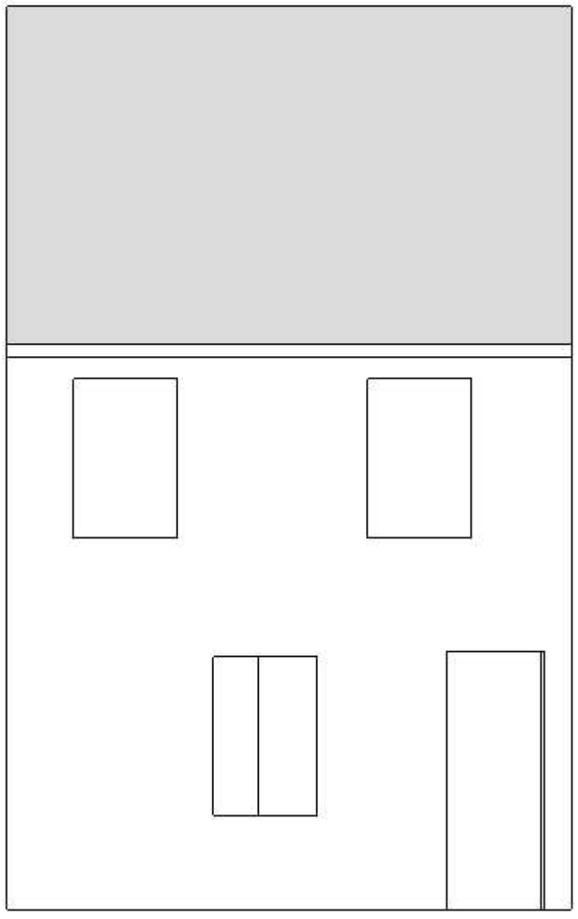

Scale 1:50

0 5 10

Existing

ICAL Consultants
Trilliums
Ashmore Green
Thatcham
Berkshire
RG18 9ER
www.icalconsultants.co.uk
07769 650780

CLIENT
Ms Winslow
4 Mill Road
Caversham
RG4 8DP

PROJECT
Loft Conversion

PROJECT NO.
245.170

ISSUE
MM.DD.YY

DRAWN BY
NH, MB

Front Elevation

A.1

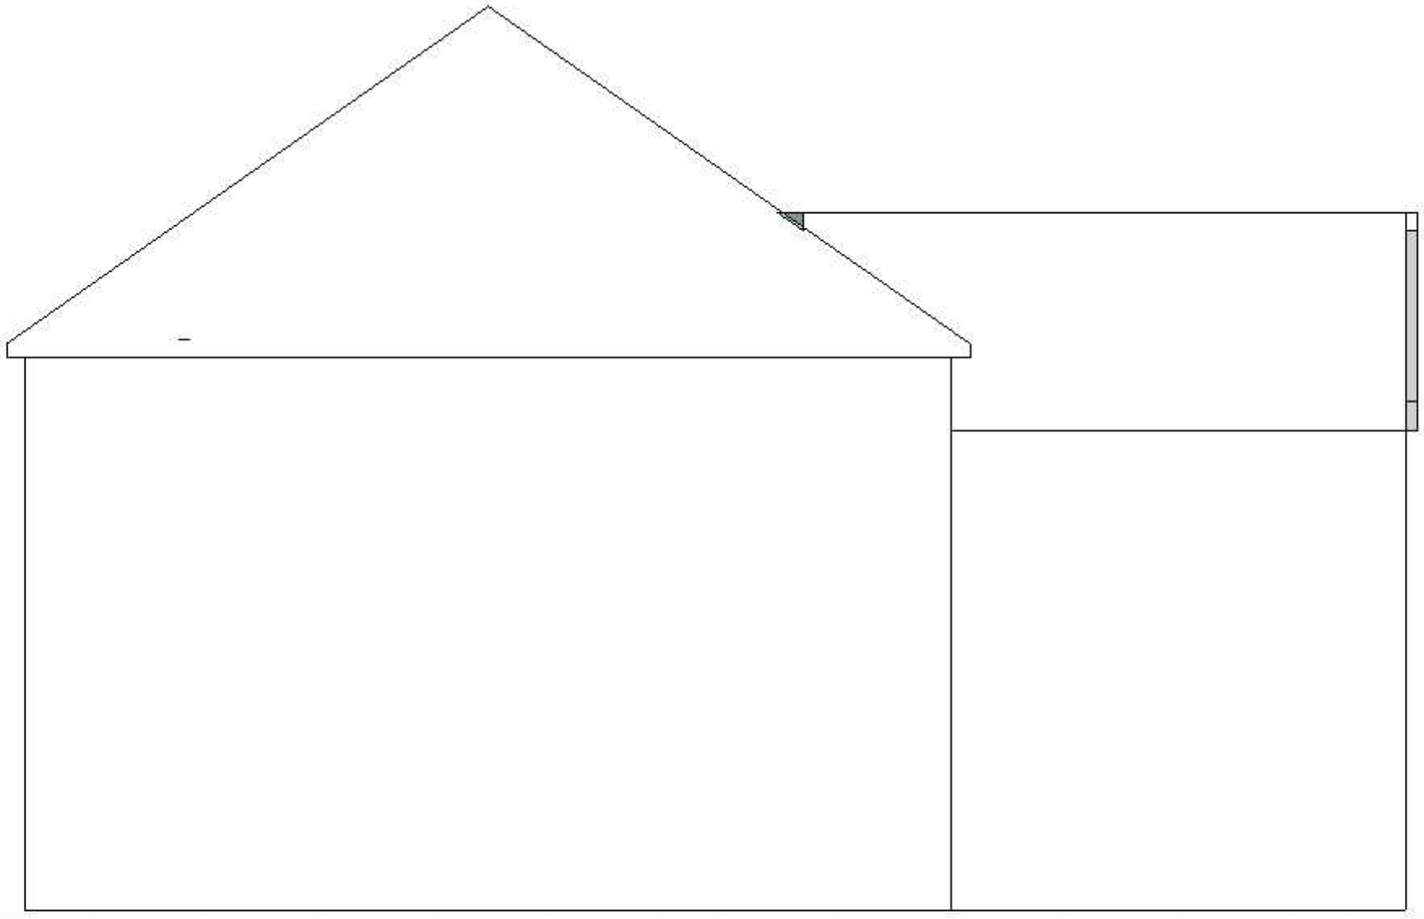

Scale 1:50

0 5 10

Existing

ICAL Consultants
Trilliums
Ashmore Green
Thatcham
Berkshire
RG18 9ER
www.icalconsultants.co.uk
07769 650780

CLIENT
Ms Winslow
4 Mill Road
Caversham
RG4 8DP

PROJECT
Loft Conversion

PROJECT NO.
245.170

ISSUE
MM.DD.YY

DRAWN BY
NH, MB

Right Elevation

A.1

Scale 1:50

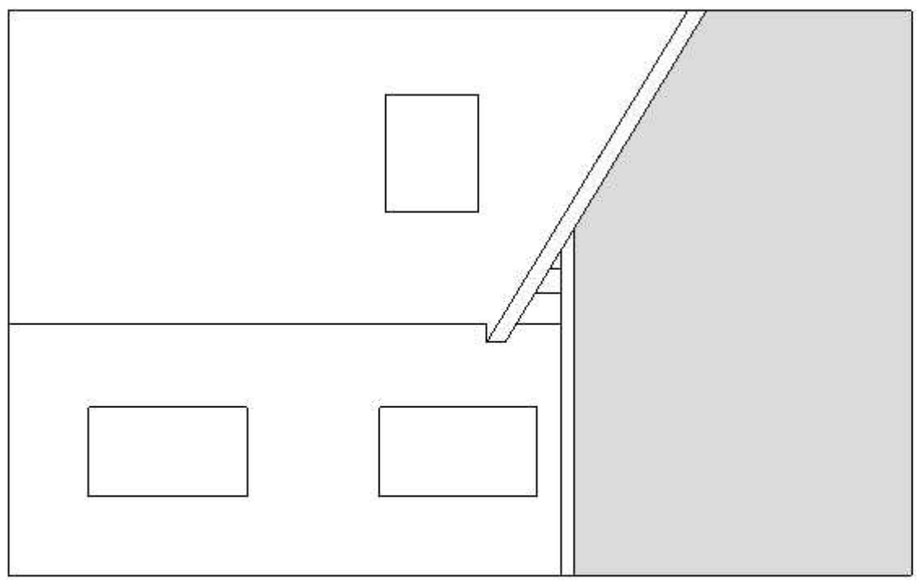

Existing

A.1

Rear Elevation

ISSUE
MM.DD.YY

DRAWN BY
NH, MB

PROJECT
Loft Conversion

PROJECT NO.
245.170

CLIENT
Ms Winslow
4 Mill Road
Caversham
RG4 8DP

ICAL Consultants
Trilliums
Ashmore Green
Thatcham
Berkshire
RG18 9ER
www.icalconsultants.co.uk
07769 650780

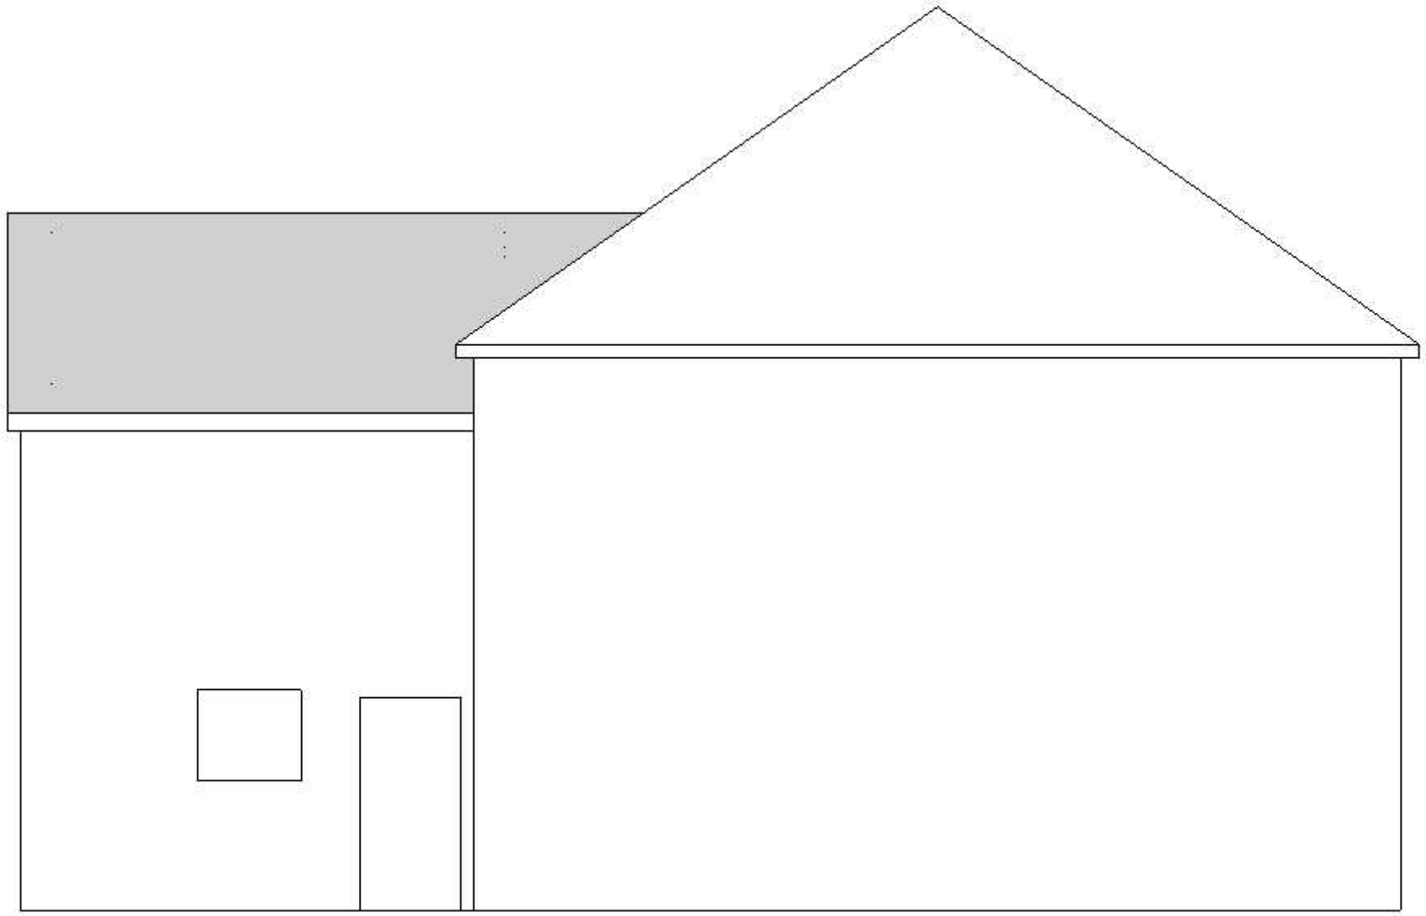

Scale 1:50

0 5 10

Existing

ICAL Consultants
Trilliums
Ashmore Green
Thatcham
Berkshire
RG18 9ER
www.icalconsultants.co.uk
07769 650780

CLIENT
Ms Winslow
4 Mill Road
Caversham
RG4 8DP

PROJECT
Loft Conversion

PROJECT NO.
245.170

ISSUE
MM.DD.YY

DRAWN BY
NH, MB

Left Elevation

A.1