


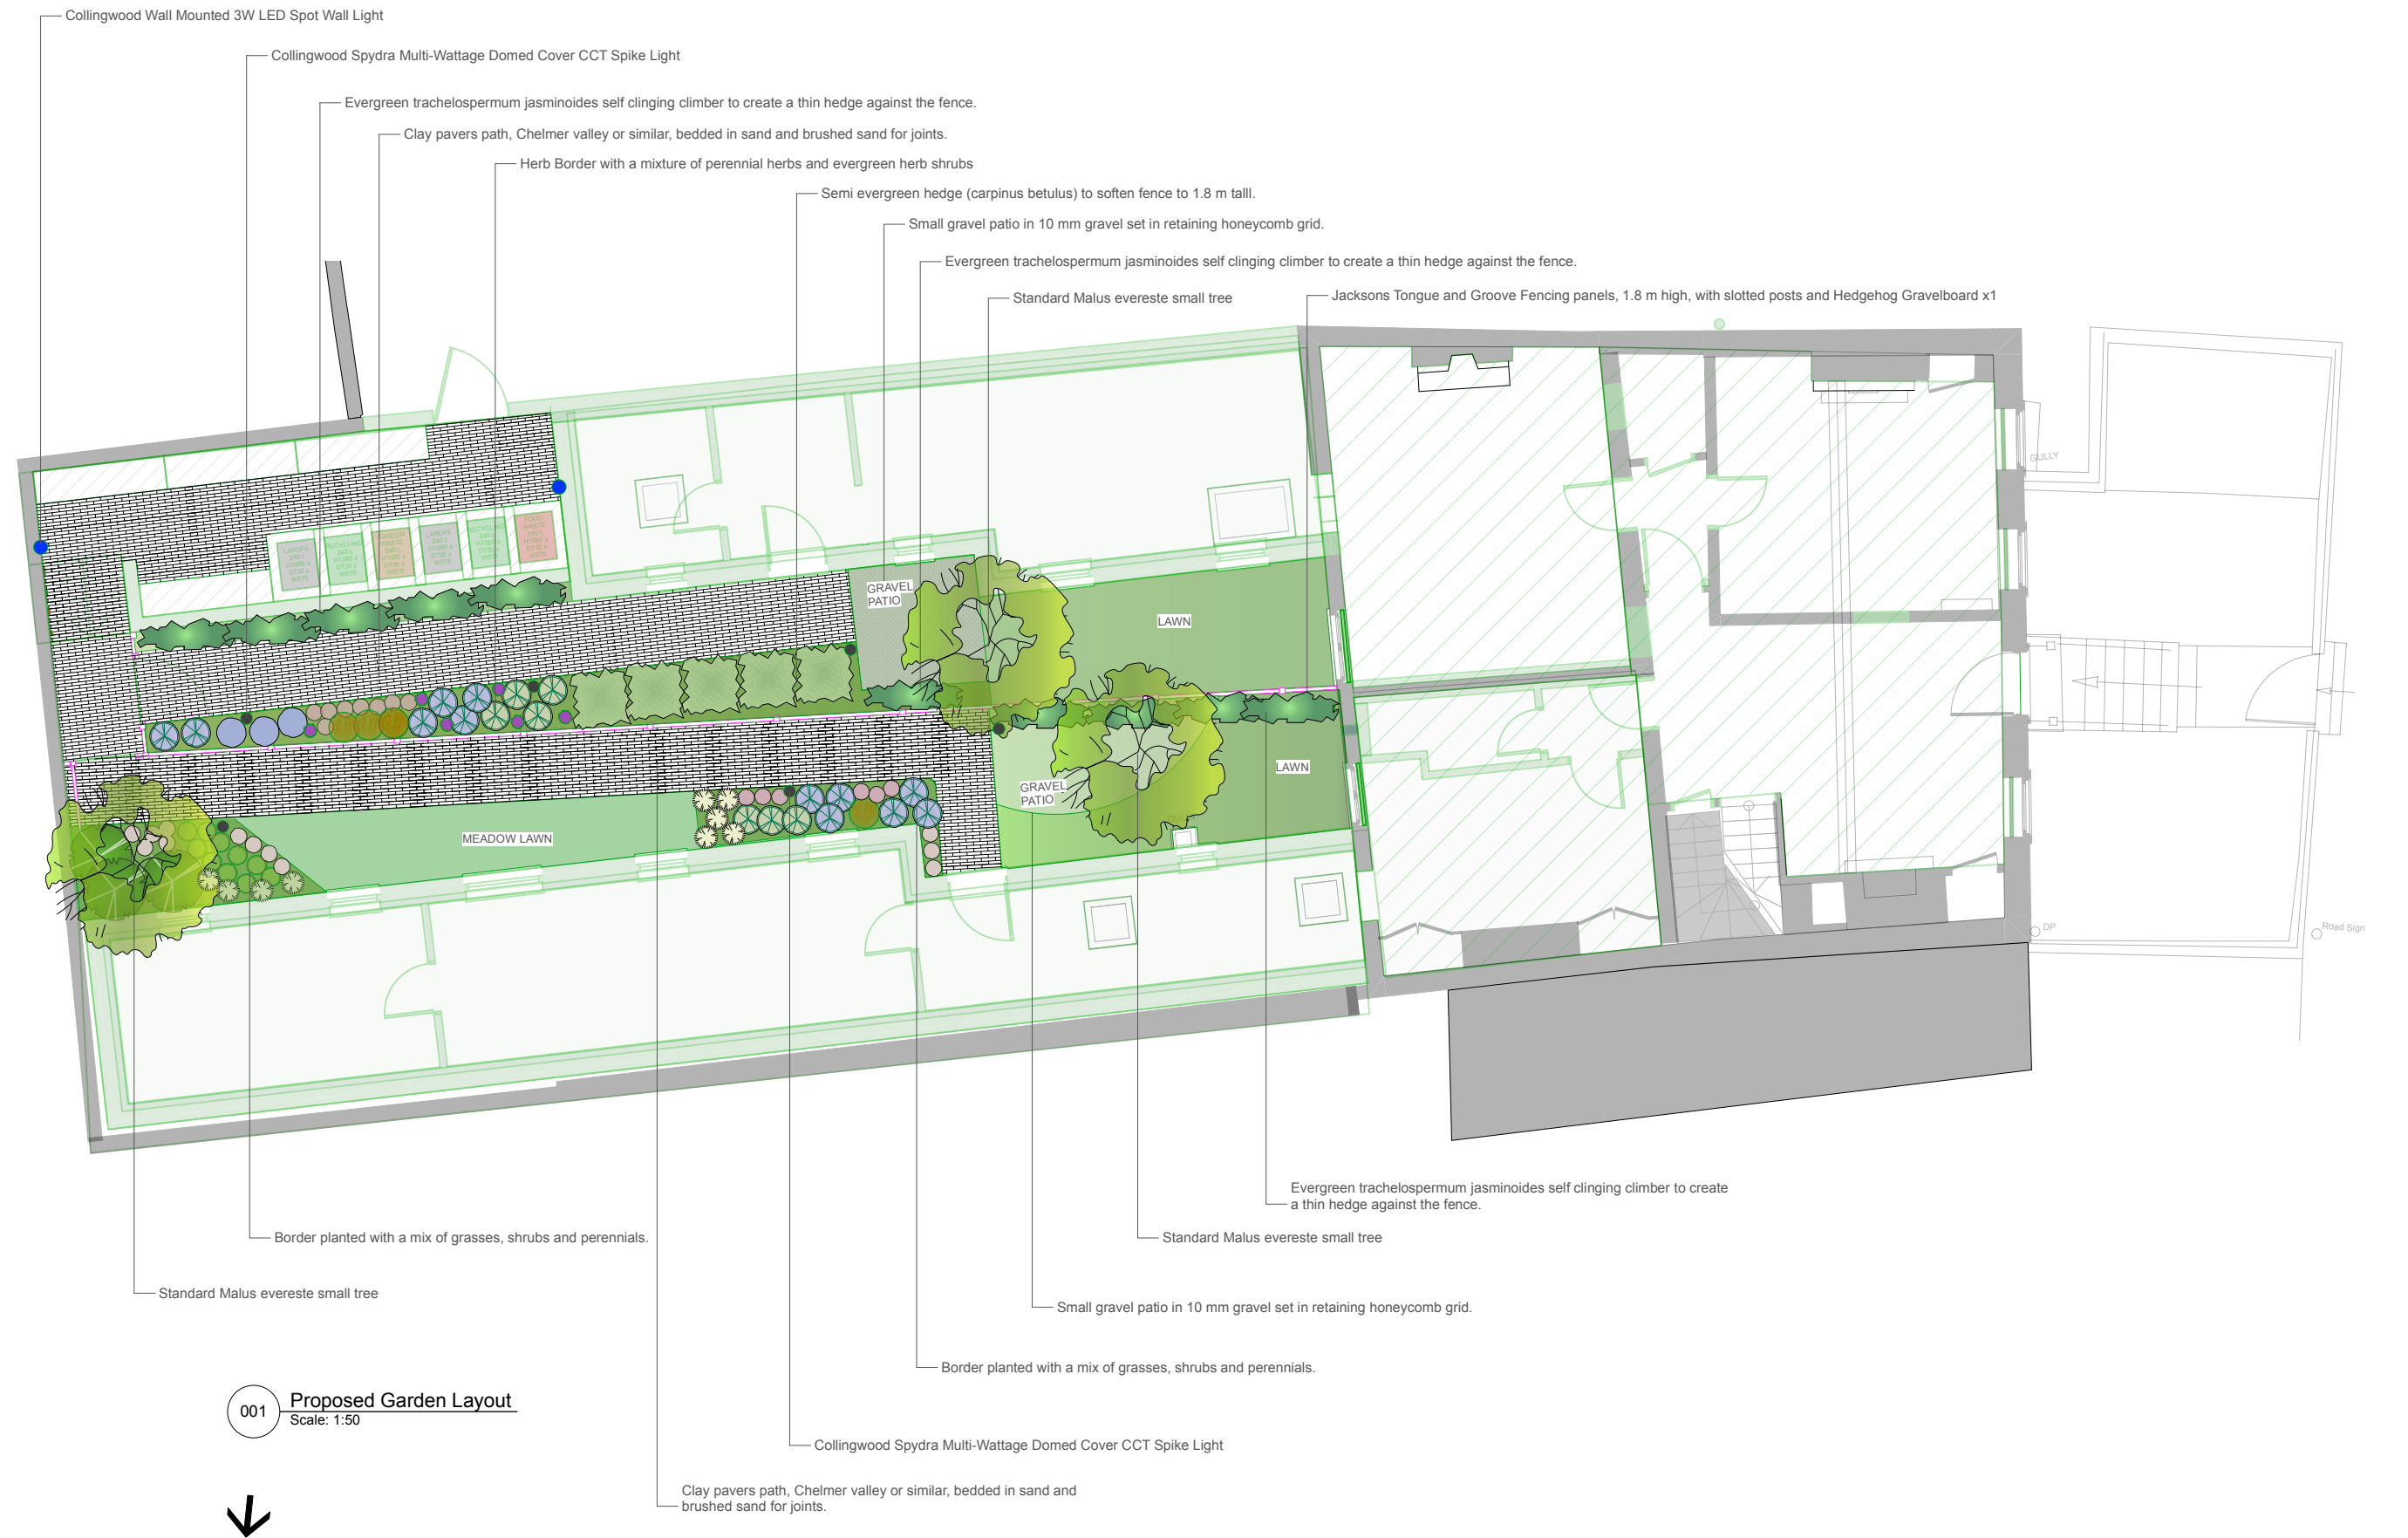

001 **Proposed Garden Layout**
Scale: 1:50

0 1 2 3 4 5 m

project 50 Mount Pleasant Reading	scale 1:50@A1	date 23 06 26	DRAWING STATUS A SCHEME - Outline/ Scheme drawings for proposals, budgets, etc. B DESIGN DEVELOPMENT - Evolving final design drawings for approvals, tenders, bidding, etc. C CONSTRUCTION - Fully developed drawings issued under instruction for construction.	
	drawn by EA			
drawing title Proposed Garden Layout	job no. ASGS-19260001	rev. A-	 Atlado Sims Garden Landscap Design	M 07887794244 E bella@atladosims.co.uk
DO NOT SCALE THIS DRAWING - ALL DIMENSIONS TO BE CHECKED ON SITE. ONLY STATUS 'C' DRAWINGS TO BE USED FOR CONSTRUCTION PURPOSES				