

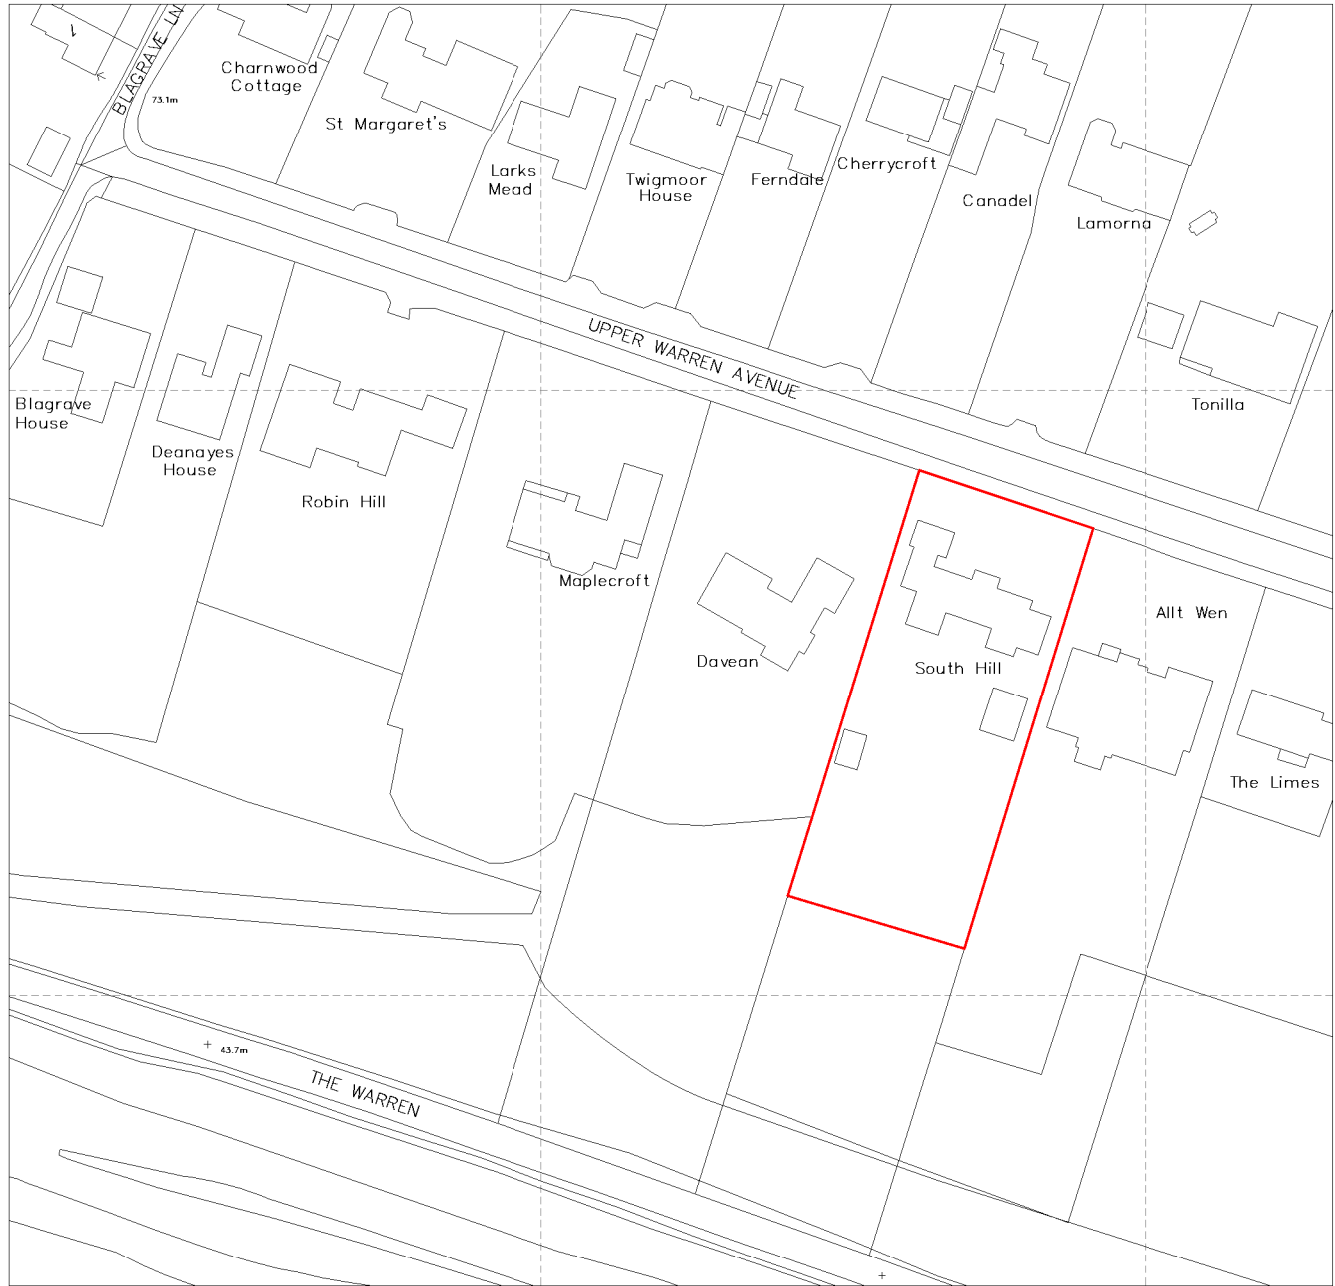
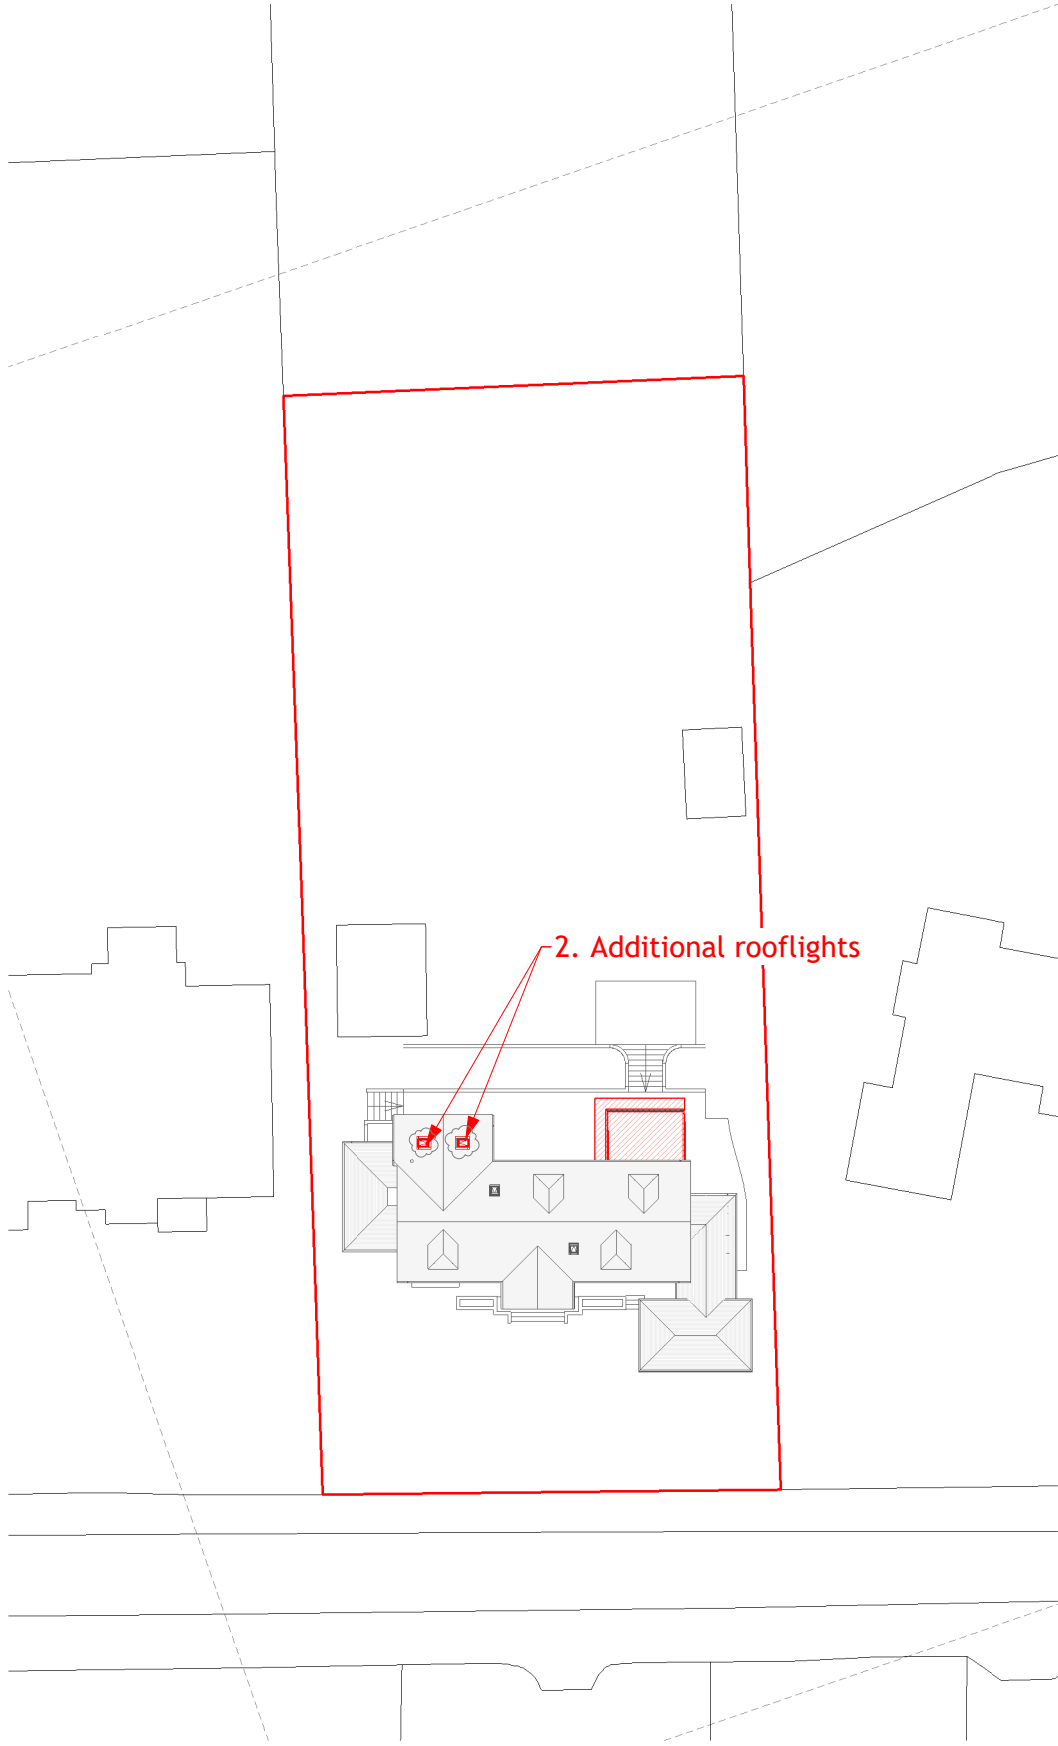


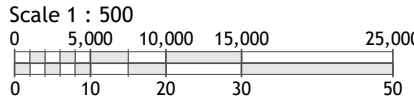

Existing Location Plan

Location | RF-RDG | Scale 1 : 1250

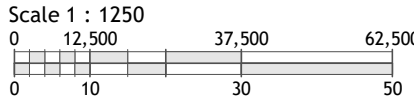

Proposed Site Level Plan

General Arrangement | RF-RDG | Scale 1 : 500

Copyright © 2022 Michael Aubrey Partnership Ltd. (MAPL)

Sheet Notes

- the drawing is copyright protected and may not be used, reproduced or relied upon by any third party except as explicitly agreed by MAPL
- all dimensions are in millimetres unless noted otherwise
- all measurements must be obtained from stated dimensions only and not be scaled off except for Local Authority Planning application purposes
- all drawings must be read in conjunction with all other project drawings and any discrepancies reported immediately for clarification
- full schedules, specification notes and legends are located on drawings numbered '900' to '999' (900 series)

These drawings are for a non-material amendment application to the previously approved design, reference '221645'. Changes annotated on the drawings & are as follows:
1. Gable window enlarged;
2. Additional rooflights

Rev	Date	By	Description
A	30.06.2026	FM	Gable window & rooflights
0	14.10.2022	JMR	Planning issue

m a michael aubrey partnership
• 0118 962 9666 • www.mapl.co.uk

Client

John and Nicole Marsh

Project Address

South Hill, Upper Warren Avenue, Caversham. RG4 7EB

Project Description

Gable window enlarged, additional rooflights

Sheet Title

Plans - Location & Site - Proposed GA

Sheet Ref.	MAP-C4405-001	Rev.	A
Project Ref.	C4405	Date	30.06.2026
Drawn by	JMR	Checked by	JMR
Scale	As indicated	Sheet Size	A3