


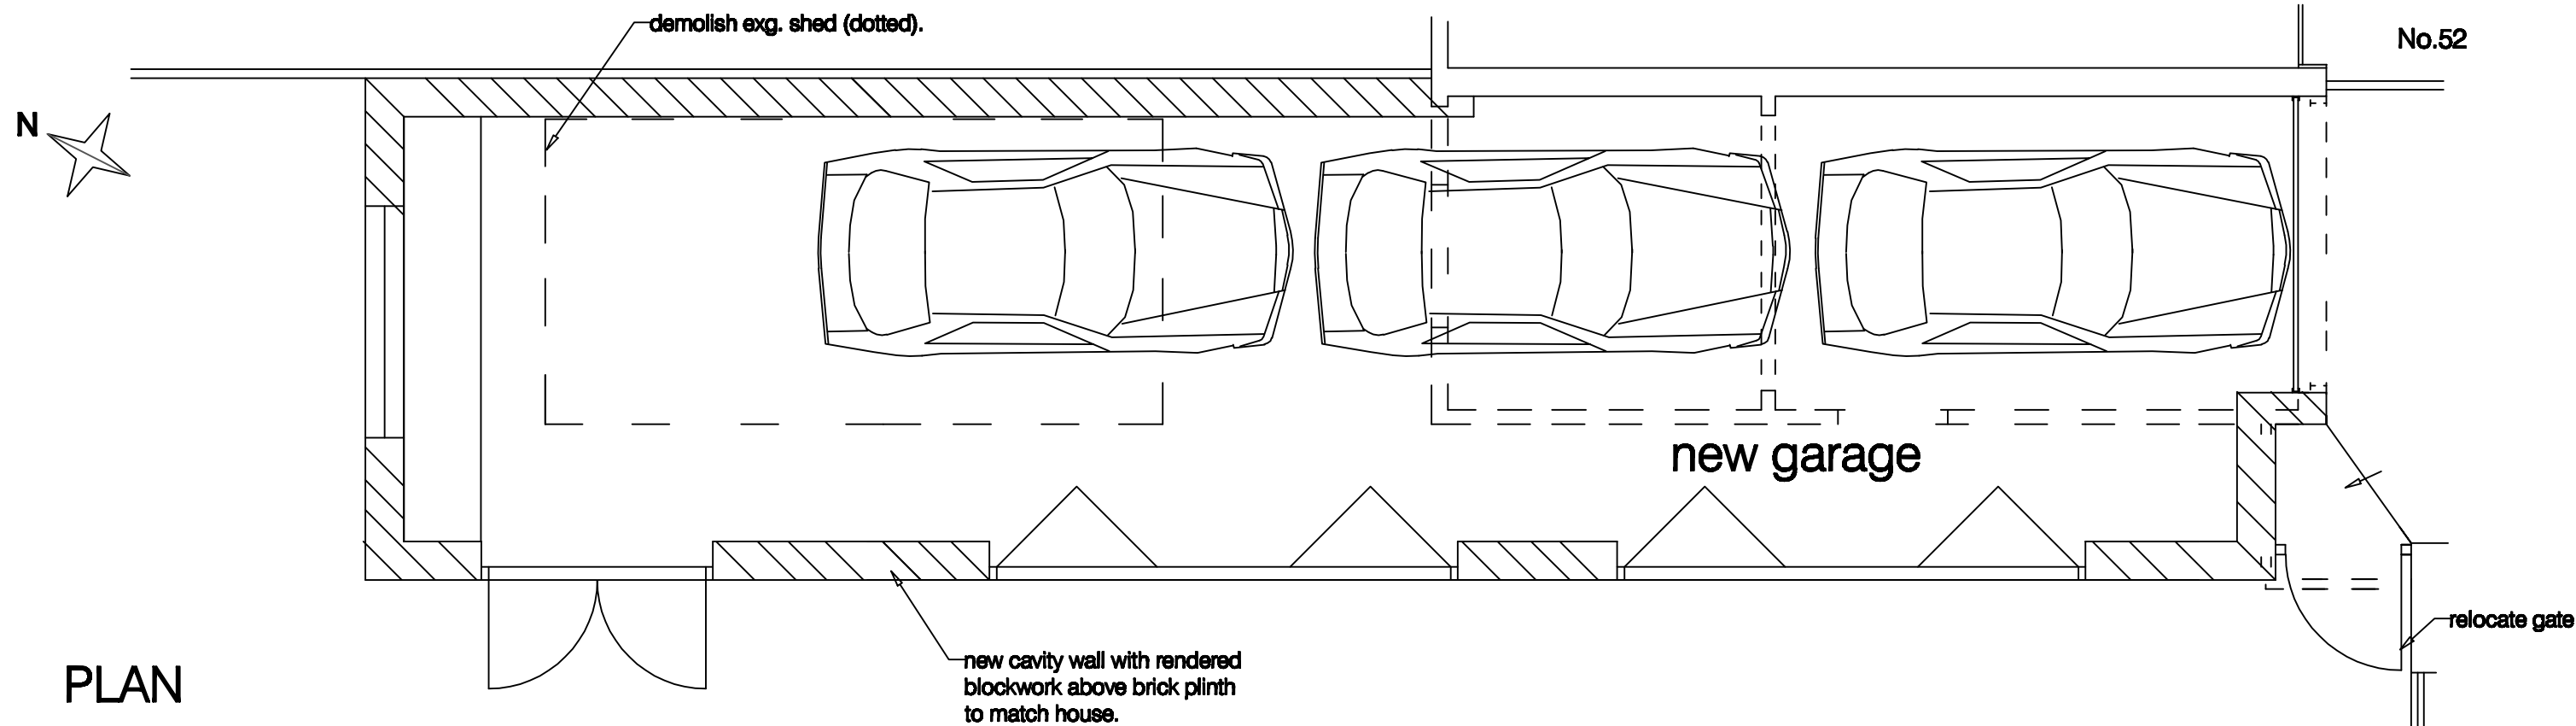

project 54 Shepherds Lane
Caversham, Reading, Berkshire

for title Mr R Brown
Proposed Garage

Drawing no: 1425 / 11 /

M D Howlett
architectural consultant
11 Prospect Street, Caversham, Reading
Berkshire RG4 8JB; Tel: (0118) 947 7117
Email: pmaarc@globalnet.co.uk

Date: July 2026

0 1 2 metres

Scale: 1:50@A2; 1:100@A4.

