



EXISTING REAR AND SIDE ELEVATIONS

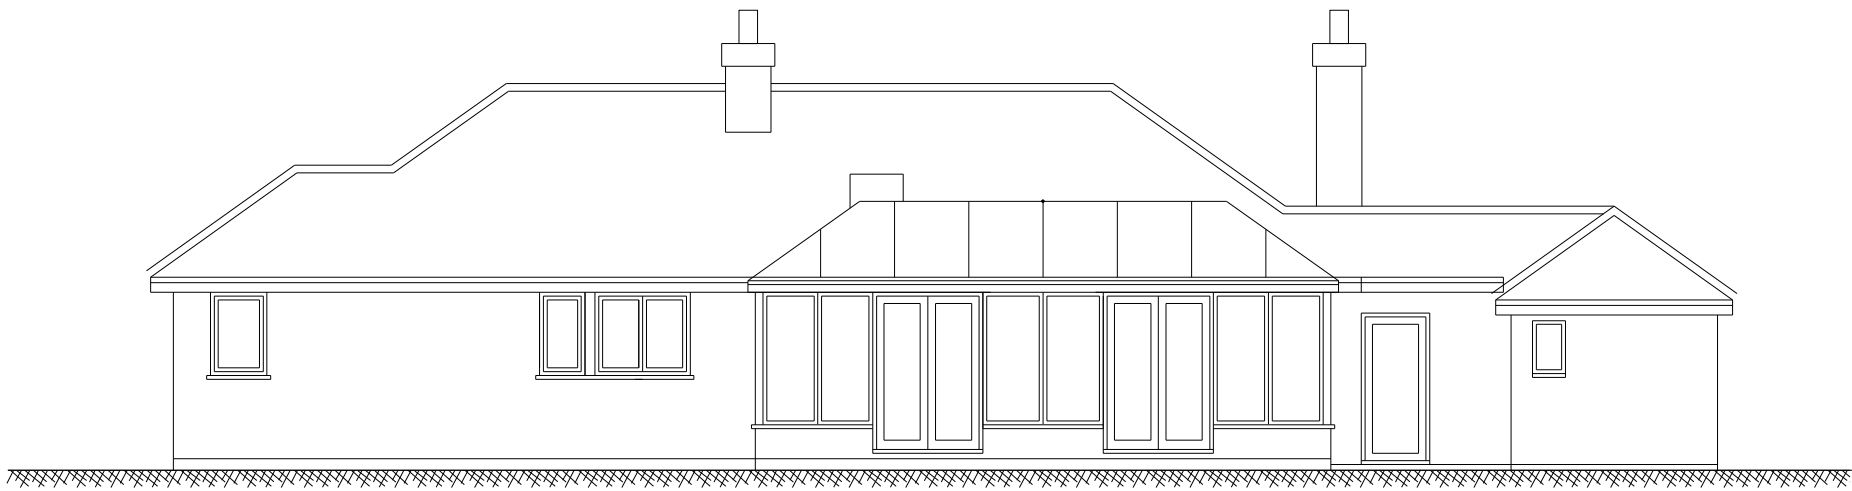

REAR (EAST)

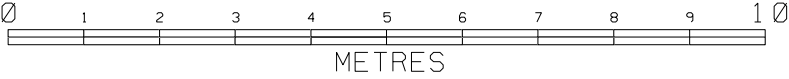

SIDE (SOUTH)

Rev	Date	Revision

Title: EXISTING REAR AND SIDE ELEVATIONS
Project: 11 KNOWLE CLOSE
CAVERSHAM
RG4 7LH

Client: MR & MRS COUSINS
1 POND END ROAD
SONNING COMMON
RG4 9SA

AKT | **Planning+Architecture**
Chartered Town Planners and Architects
Kingswood Barrick Salome Wallingford
Oxfordshire OX10 6JQ T.01885 891497
www.archkingtech.co.uk

Date	Scale	Drawing No.	Revision
JULY 26	1:100@A3	J1202/PP105	