
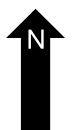
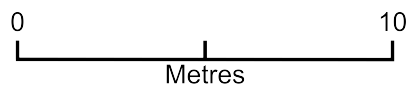


65, Cumberland Road, Reading, RG1 3JT

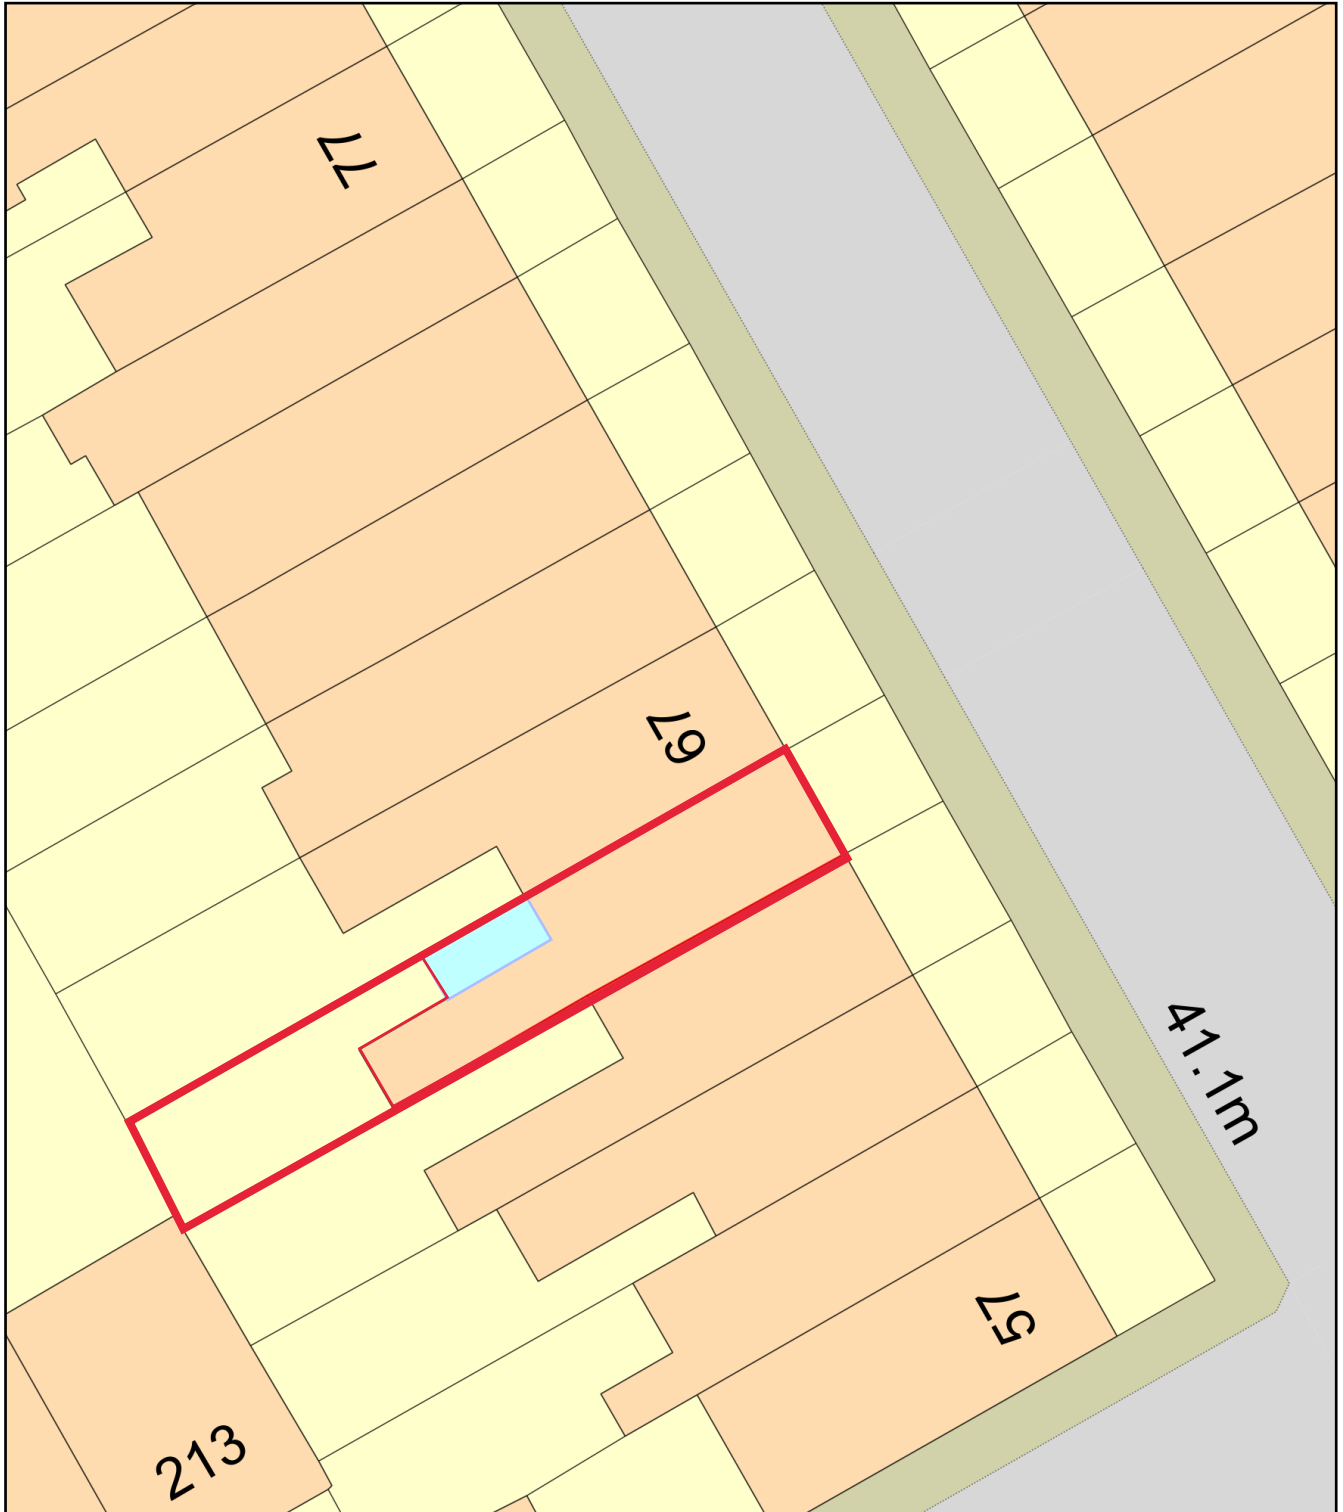

Plan Produced for: SSL

Date Produced: 20 Jul 2026

Plan Reference Number: TQRQM26201173041802

Scale: 1:200 @ A4