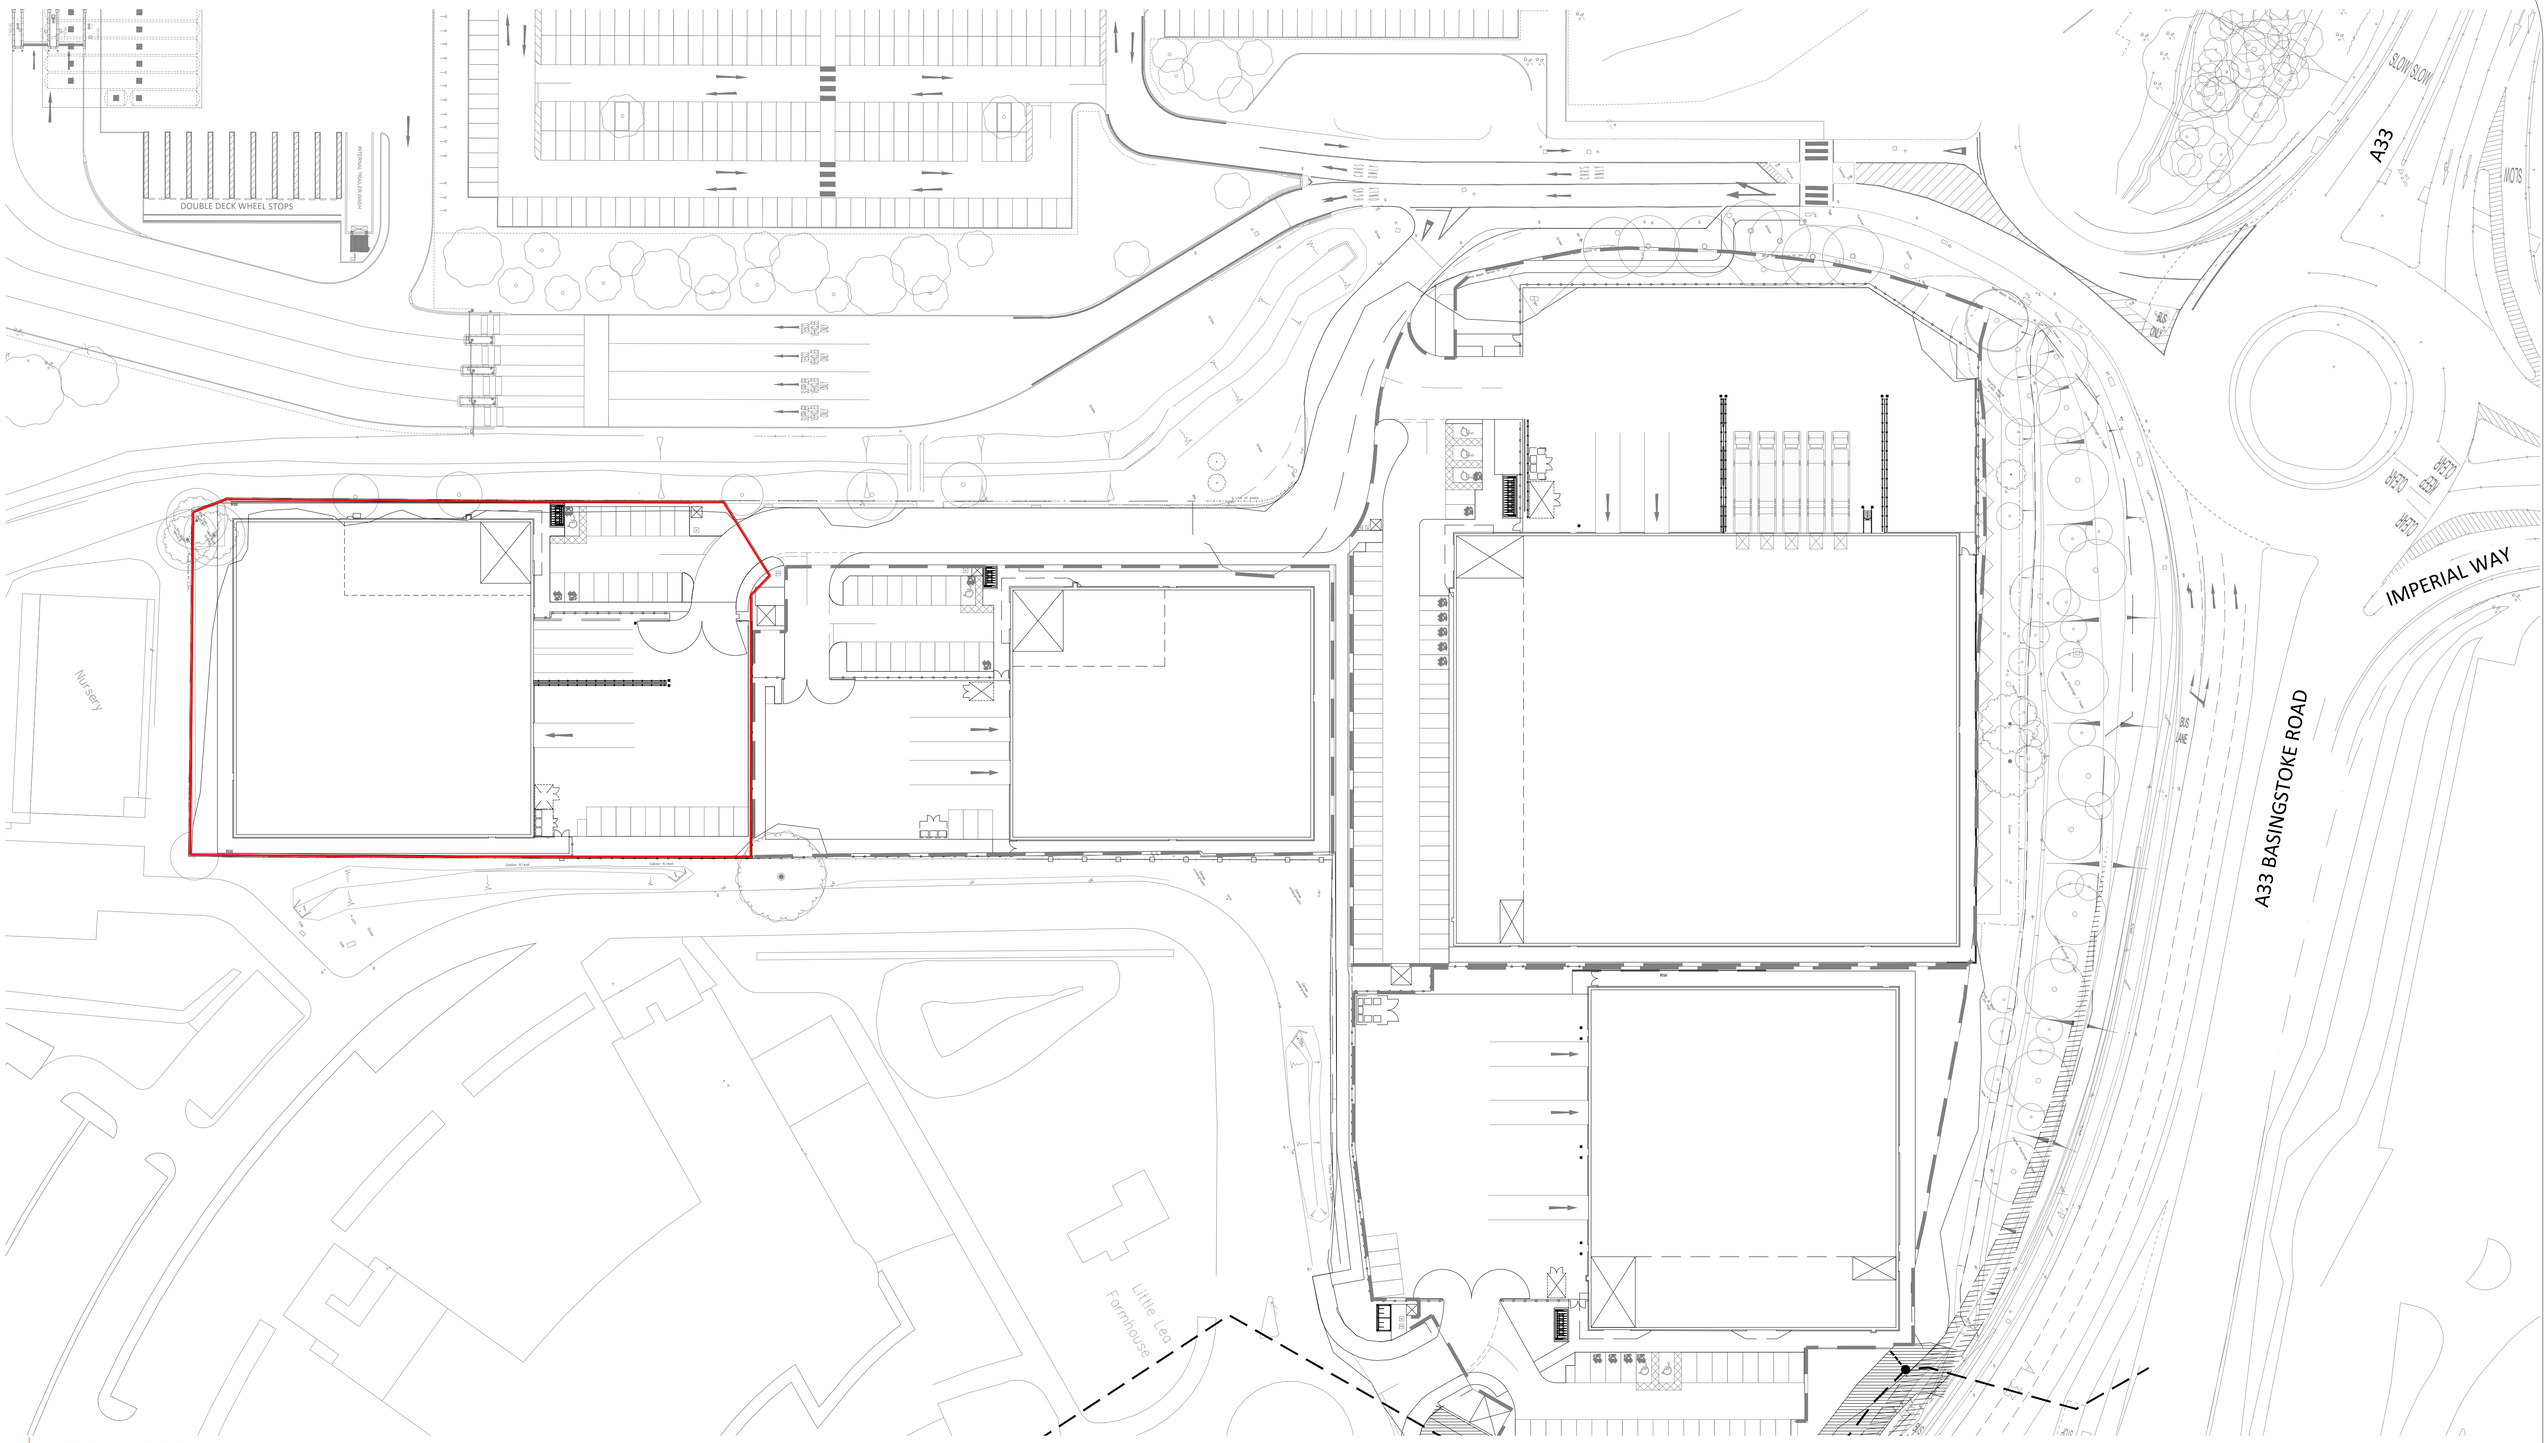

SITE PLAN - EXISTING

1:500

Do not scale this drawing
ashton smith to be notified of discrepancies in figured dimensions
Contractors must check all dimensions from site
This drawing is copyright and is for use on this site only
This drawing is to be used solely for information as entitled
For other information refer to the latest revision of any cross referenced drawing

LOCATION PLAN

Scale Bar & North Arrow

0 10 20 30 40m

SCALE 1:500

NOTES

REV	DATE	DESCRIPTION	DRAWN BY	CHECK BY
P1	28/07/2026	Initial Issue	DH	RR

REVISIONS

PROJECT TITLE
Reading International Logistics Park

DRAWING TITLE
Existing Block Plan

RIBA STAGE	STATUS		DRAWN BY	CHECKED BY
	PLANNING		DH	RR
SHEET	SCALE	DATE	SUITABILITY	REVISION
A1	1 : 500	2026-07-28	S0	P1

25106-ASA-00-EX.SI-D-A-0003_(S0 - P1)

CLIENT

AshtonSmith
Beyond Design

Ashton Smith, Belvedere House, 2 Victoria Avenue, Harrogate, North Yorkshire, HG1 1EL
Tel: 01423 522882 Fax: 01423 565104
www.ashtonsmith.co.uk

JOB NO. 25106