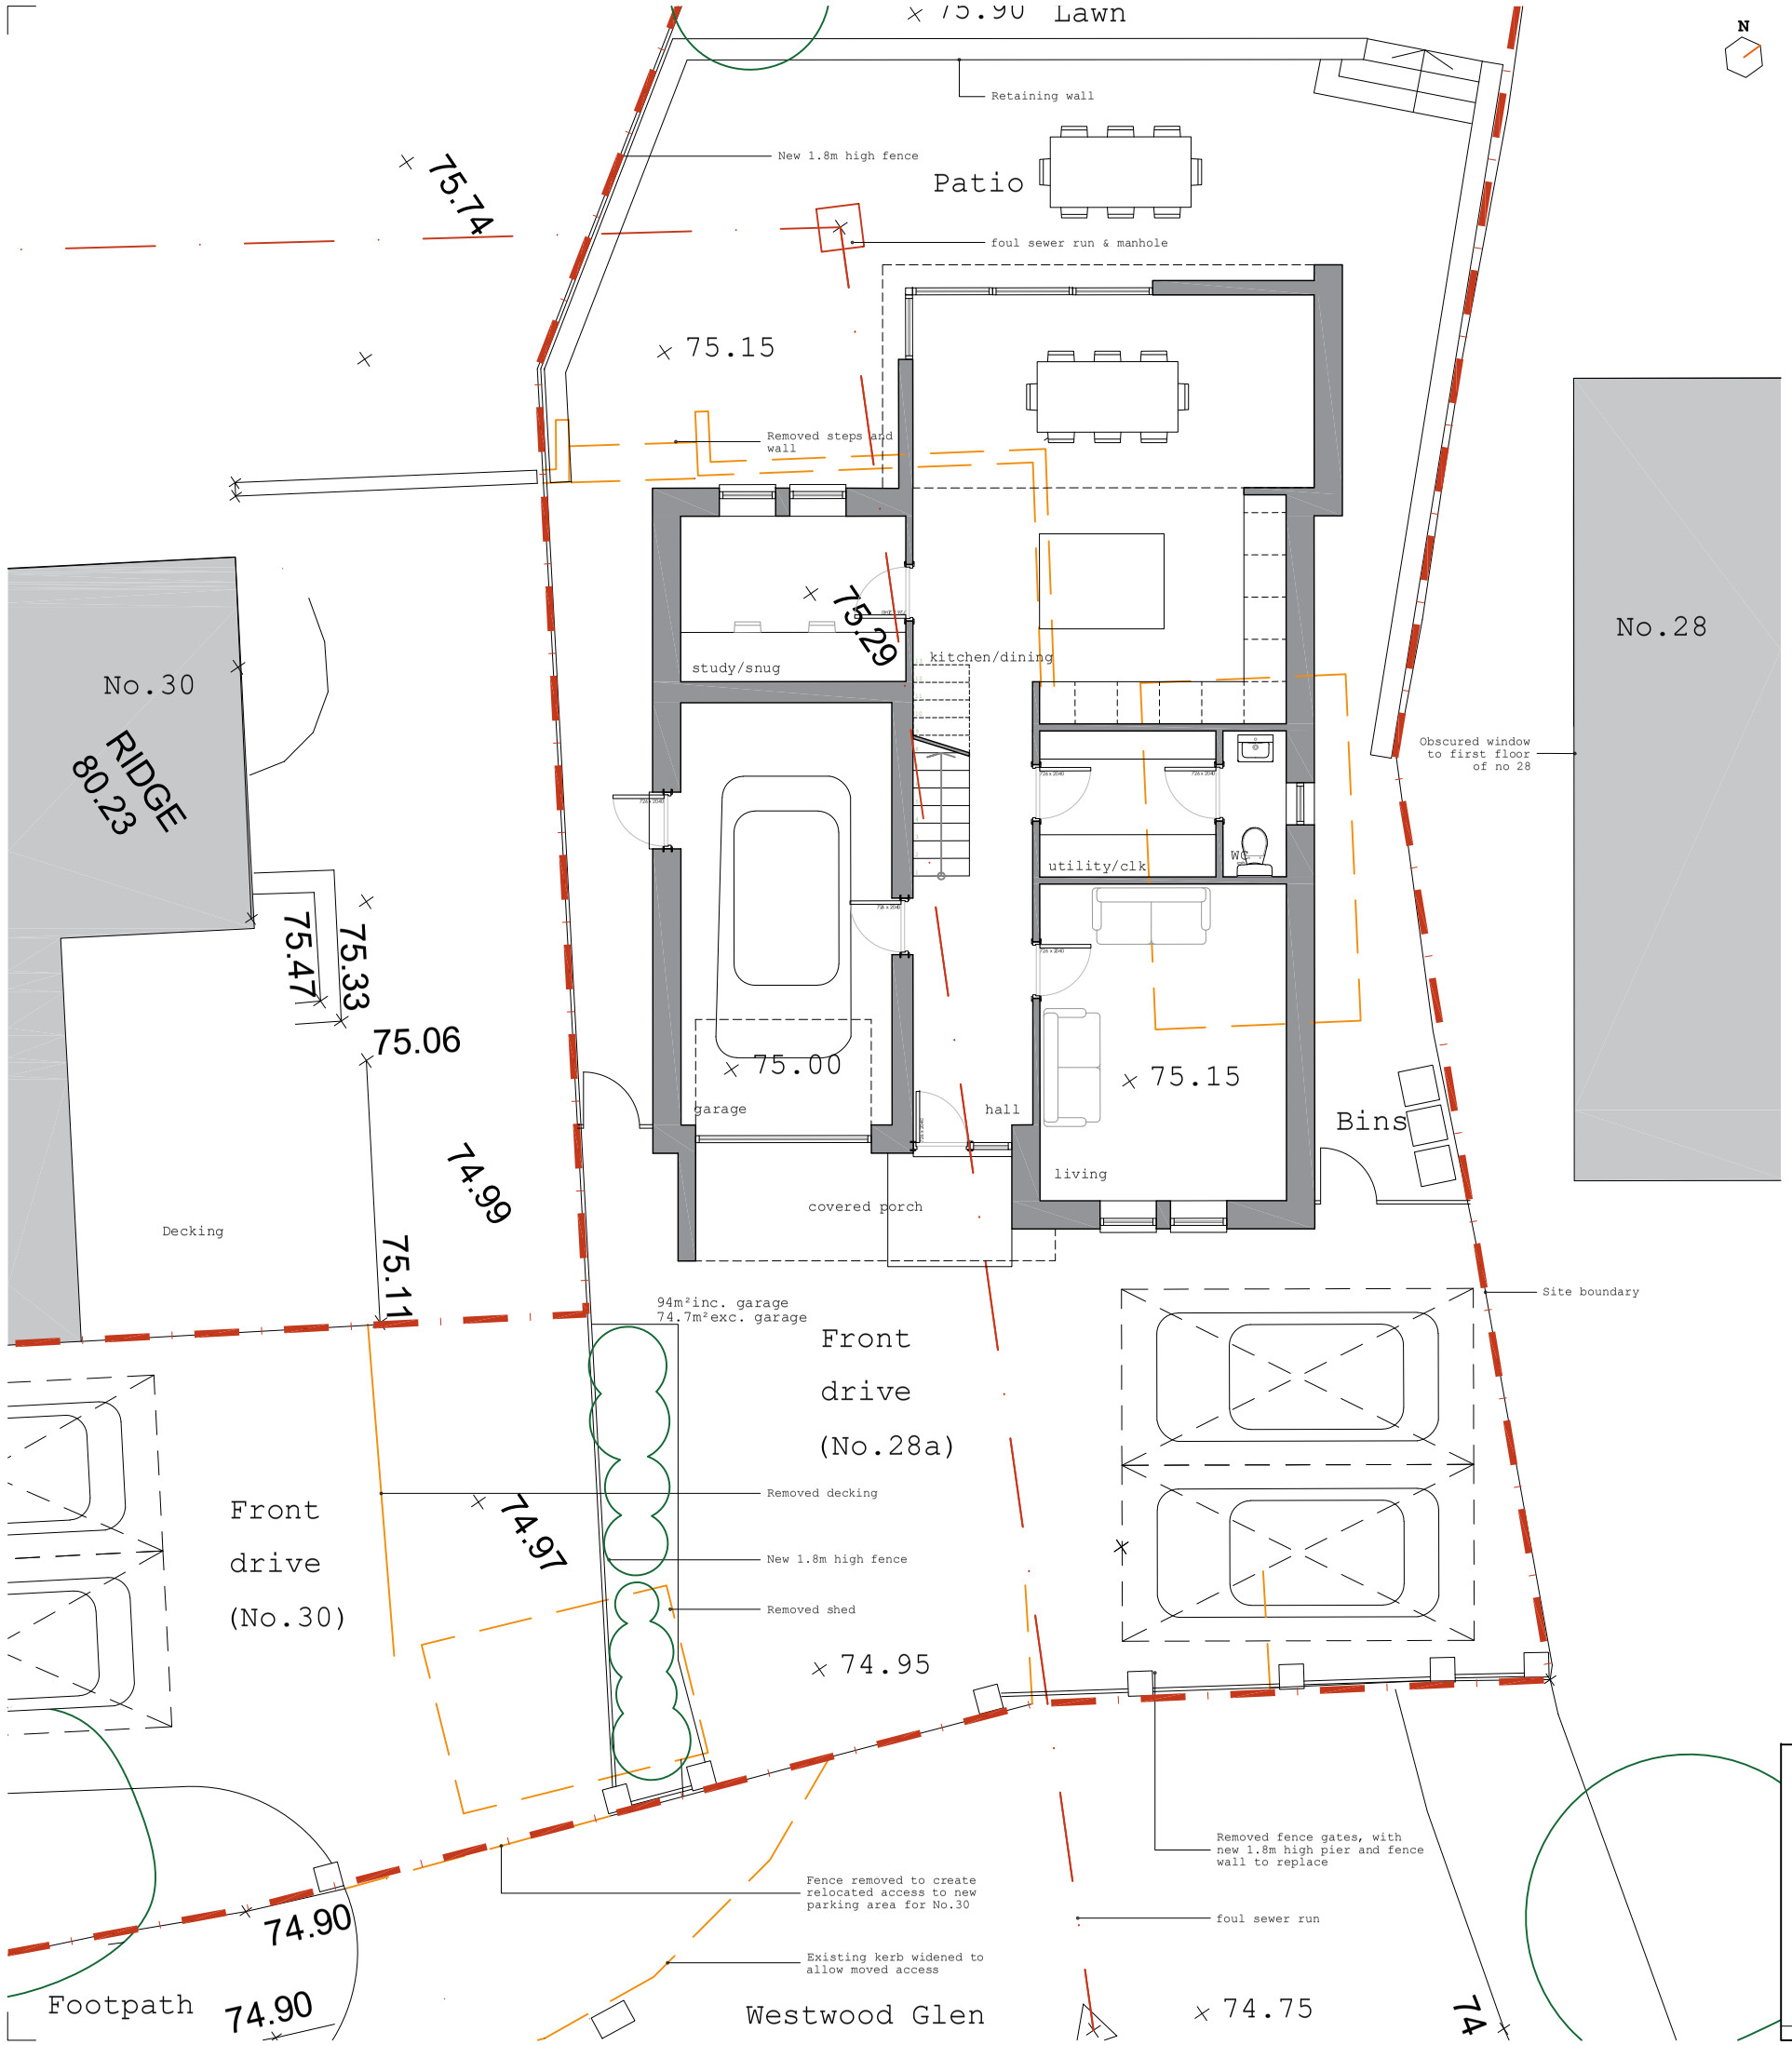

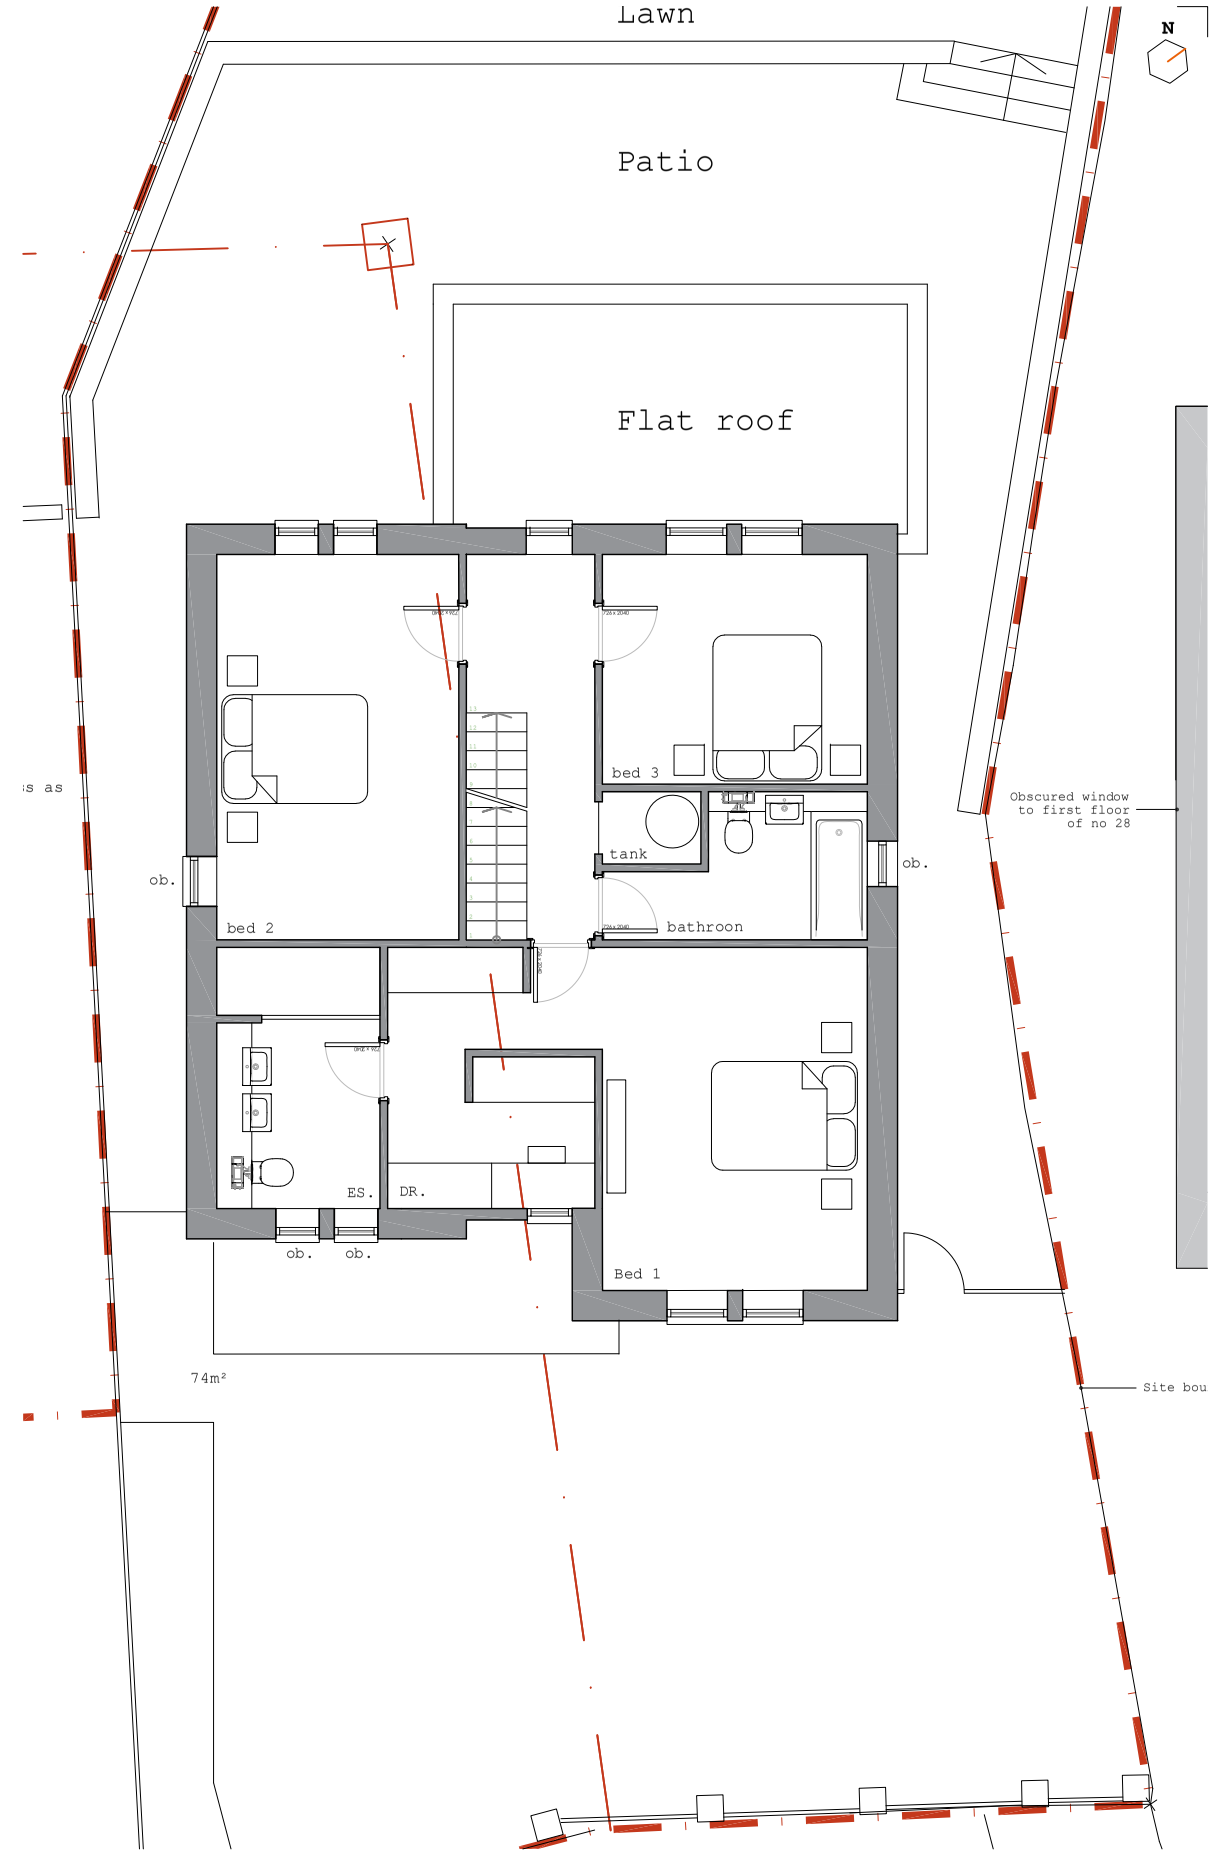

all drawings remain the copyright of colony and cannot be reproduced on whole or part without our approval

this drawing is for planning purposes only and not a construction issue

documents & drawings are not to be altered without the consent of colony

dimensional accuracy only applies to the written notation

drawings issued by colony are to be cross-referenced where necessary with other relevant consultants' information

if any contradiction is found in the drawing set, or if you are in any doubt, ask the architect

NOTES

colony

Collaborating with:
Mark Igoe

Job: 1167
Drawing: 03-10
Revision: -

Project:
New Dwelling to the side of 30 Wwestwood Glen, TILEHURST,

Drawing Name:
Proposed floor plans
1:100 @ A3

Date: 07.26
Status: planning
Drawn By: JF
Checked By: SS

RIBA Chartered Practice

Colony Architects Ltd.
The Wine Store, Brewery Court,
Theale, Reading, RG7 5AJ
+44 (0)118 380 0328
hello@colonyarchitects.com
colonyarchitects.com

1:100 | 01 02 03 04 05 06 07 08 09 10 11 12