Scale Bar & North Arrow

0 25 50 75 100

SCALE 1:1250

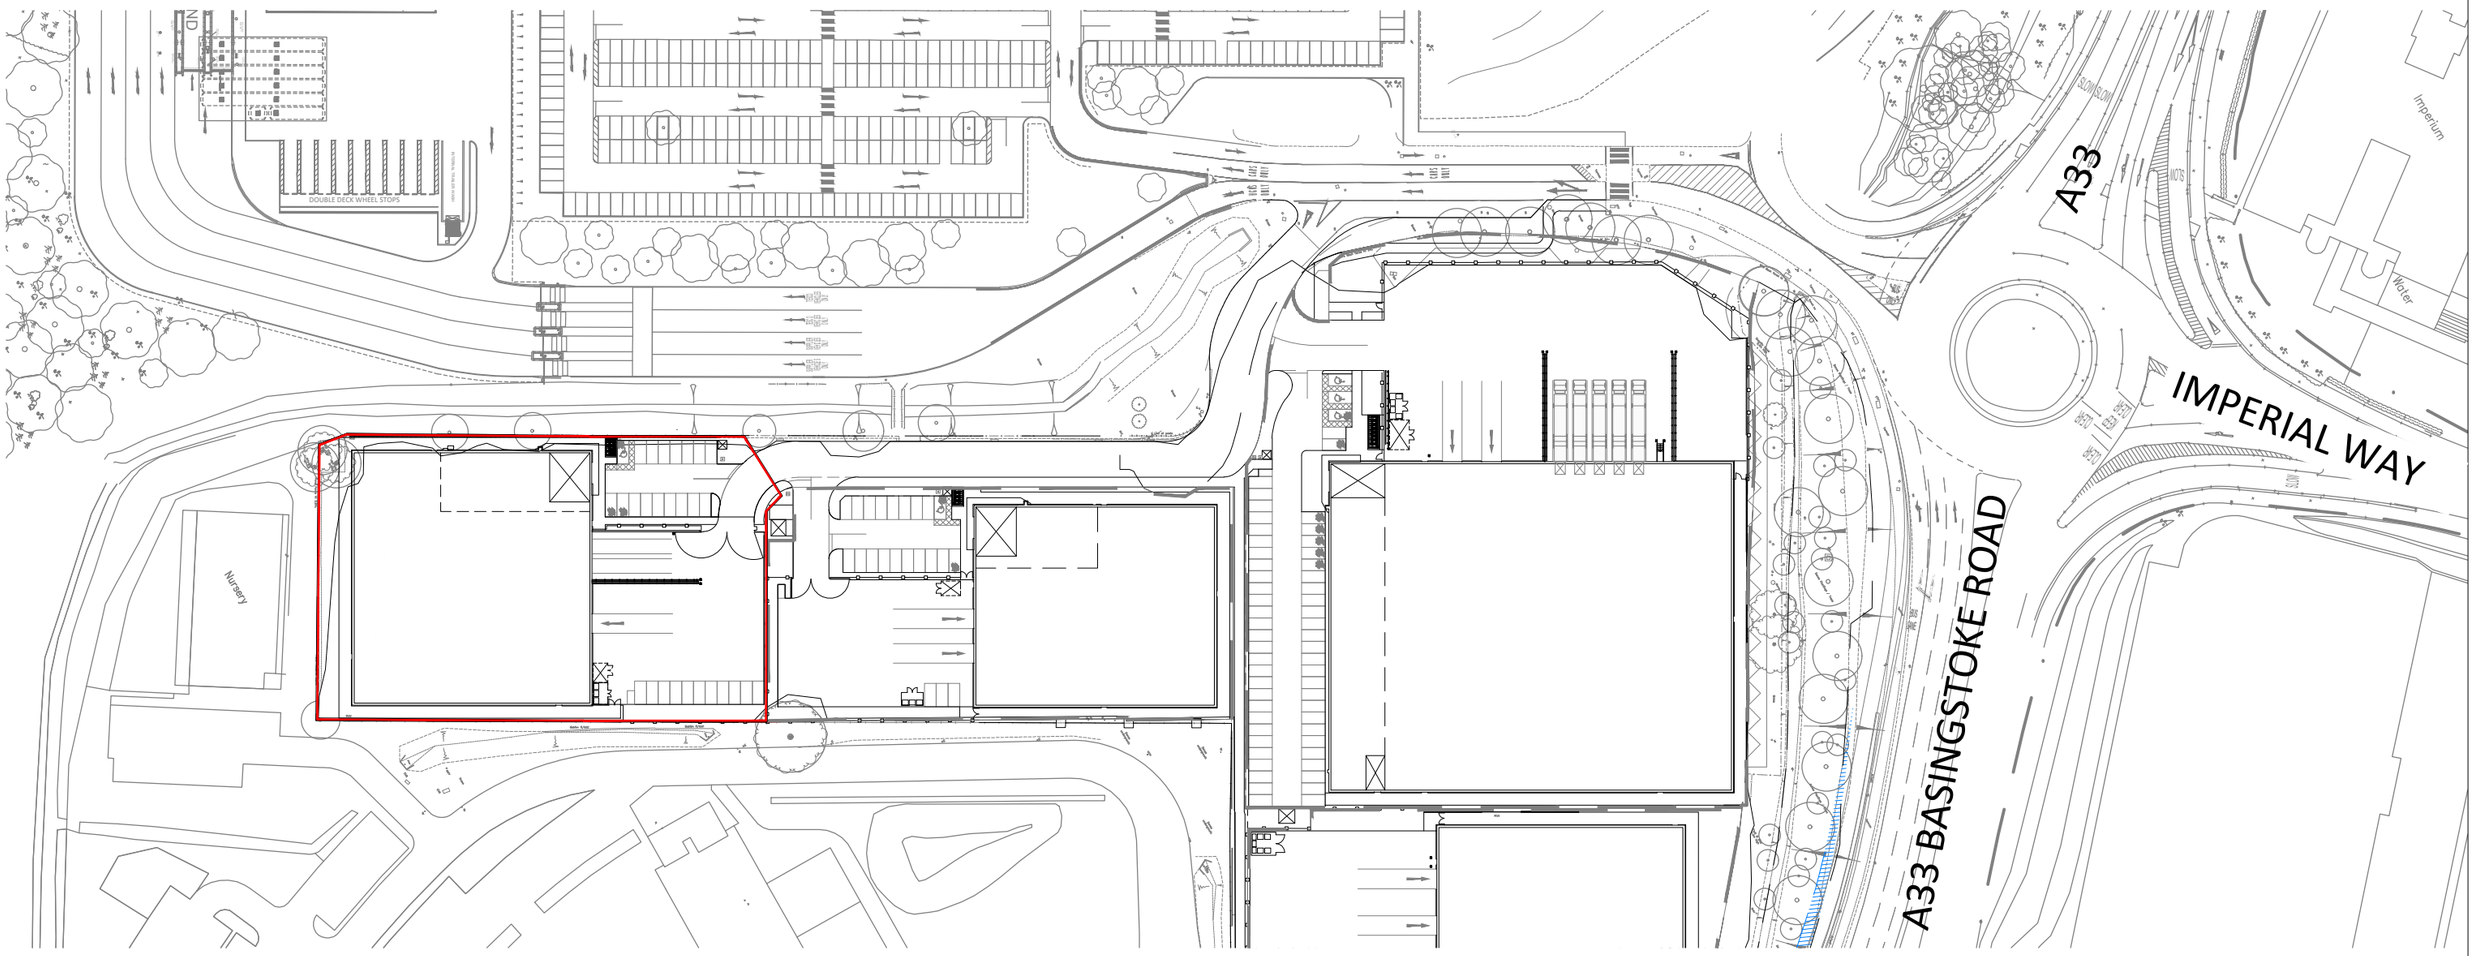

SITE PLAN - EXISTING

1:1250

Do not scale this drawing
ashton smith to be notified of discrepancies in figured dimensions
Contractors must check all dimensions from site
This drawing is copyright and is for use on this site only
This drawing is to be used solely for information as entitled
For other information refer to the latest revision of any cross referenced drawing

LOCATION PLAN

NOTES

REV	DATE	DESCRIPTION	DRAWN BY	CHECK BY
P2	22/07/2026	Road names added.	DH	RR
P1	09/07/2026	Initial Issue	DH	RR

REVISIONS

PROJECT TITLE
Reading International Logistics Park

DRAWING TITLE
Existing Site Plan

RIBA STAGE	STATUS		DRAWN BY	CHECKED BY
N/A	Preliminary		DH	RR
SHEET	SCALE	DATE	SUITABILITY	REVISION
A3	1 : 1250	2026-07-09	S0	P2

DRAWING NO.
25106 - ASA - 00 - EX.SI - D - A - 0001 _ (S0 - P2)

CLIENT

AshtonSmith
Beyond Design

Ashton Smith, Belvedere House, 2 Victoria Avenue, Harrogate, North Yorkshire, HG1 1EL
Tel: 01423 522882 Fax: 01423 565104
www.ashtonsmith.co.uk

JOB NO. 25106