



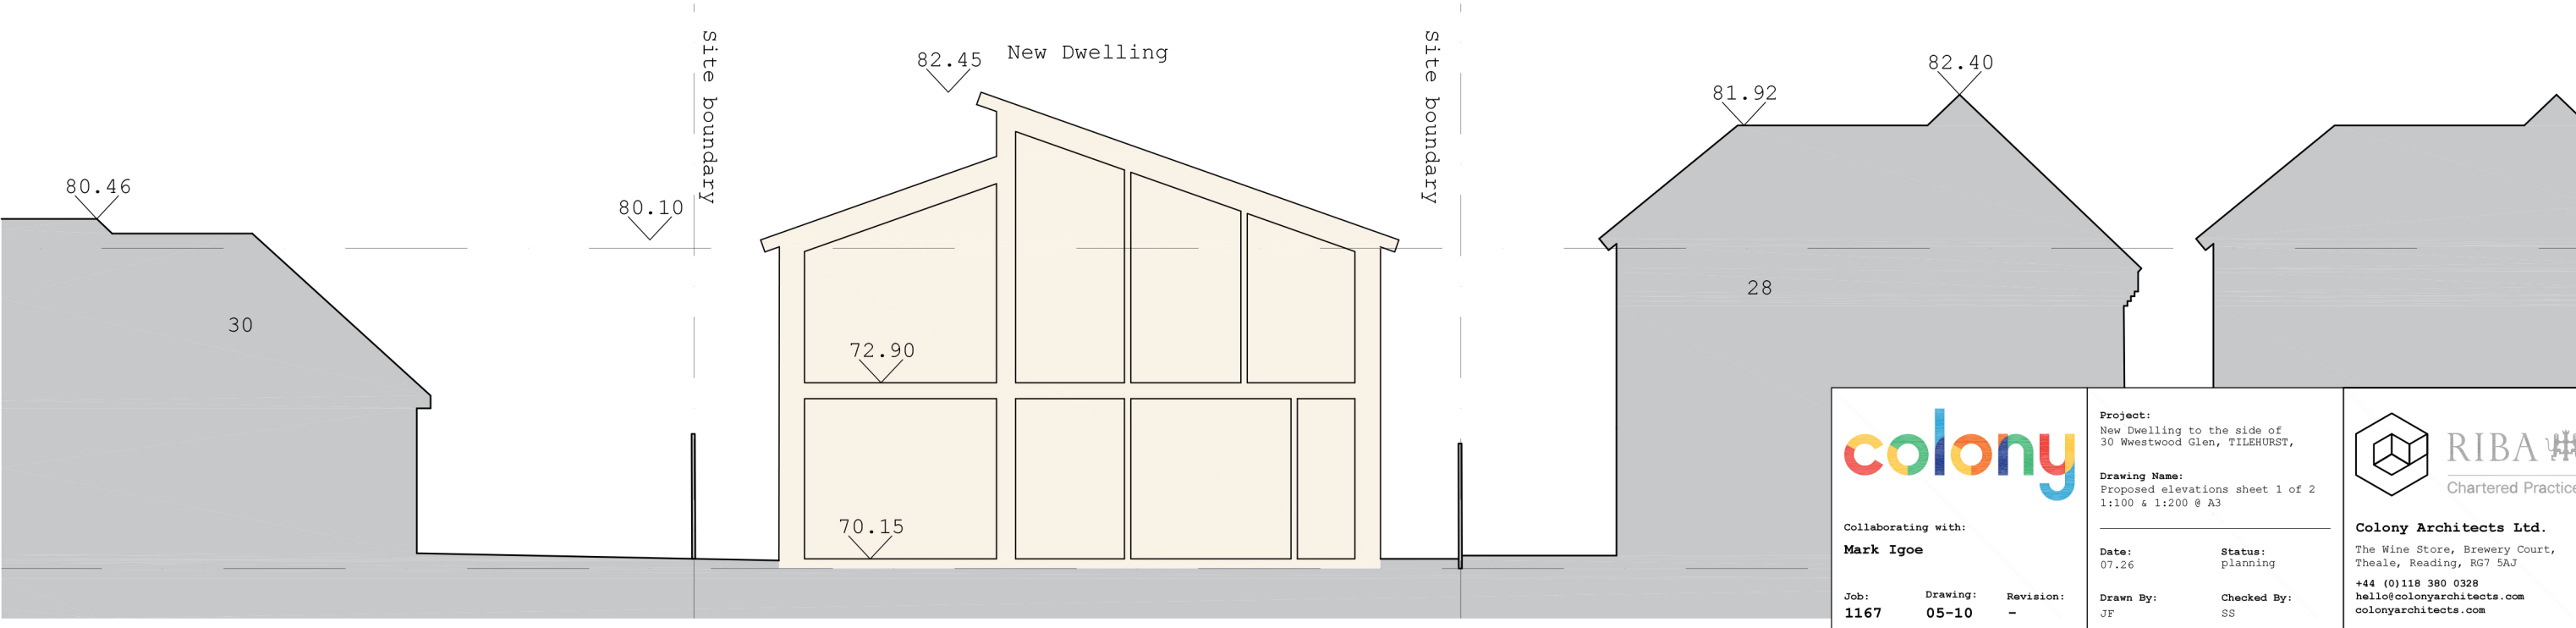

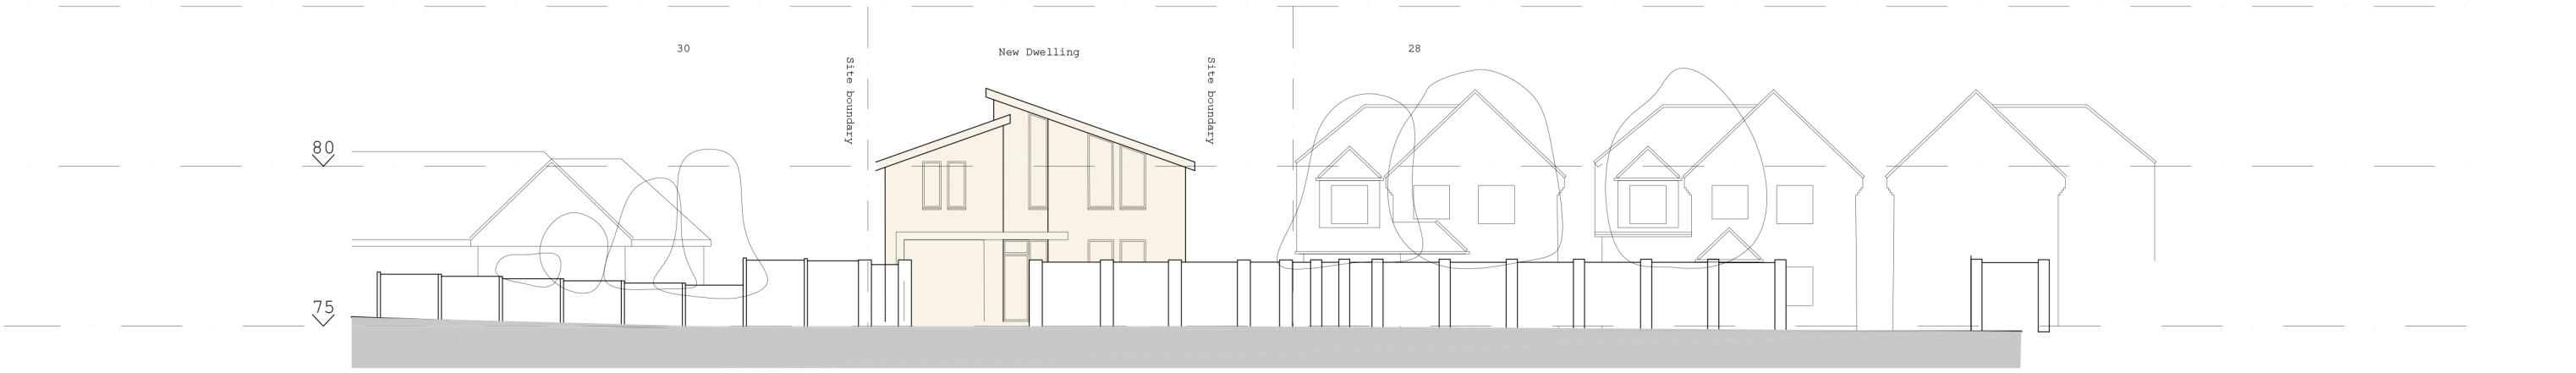

Collaborating with:
Mark Igoe

Job:	Drawing:	Revision:
1167	05-10	-

Project:
New Dwelling to the side of
30 Westwood Glen, TILEHURST,

Drawing Name:
Proposed elevations sheet 1 of 2
1:100 & 1:200 @ A3

Date: 07.26	Status: planning
Drawn By: JF	Checked By: SS



Colony Architects Ltd.
The Wine Store, Brewery Court,
Theale, Reading, RG7 5AJ
+44 (0)118 380 0328
hello@colonyarchitects.com
colonyarchitects.com

1:100 01	02	03	04	05	06	07	08	09	10	11	12
1:200 02	04	06	08	10	12	14	16	18	20	22	24