




EXISTING ELEVATION

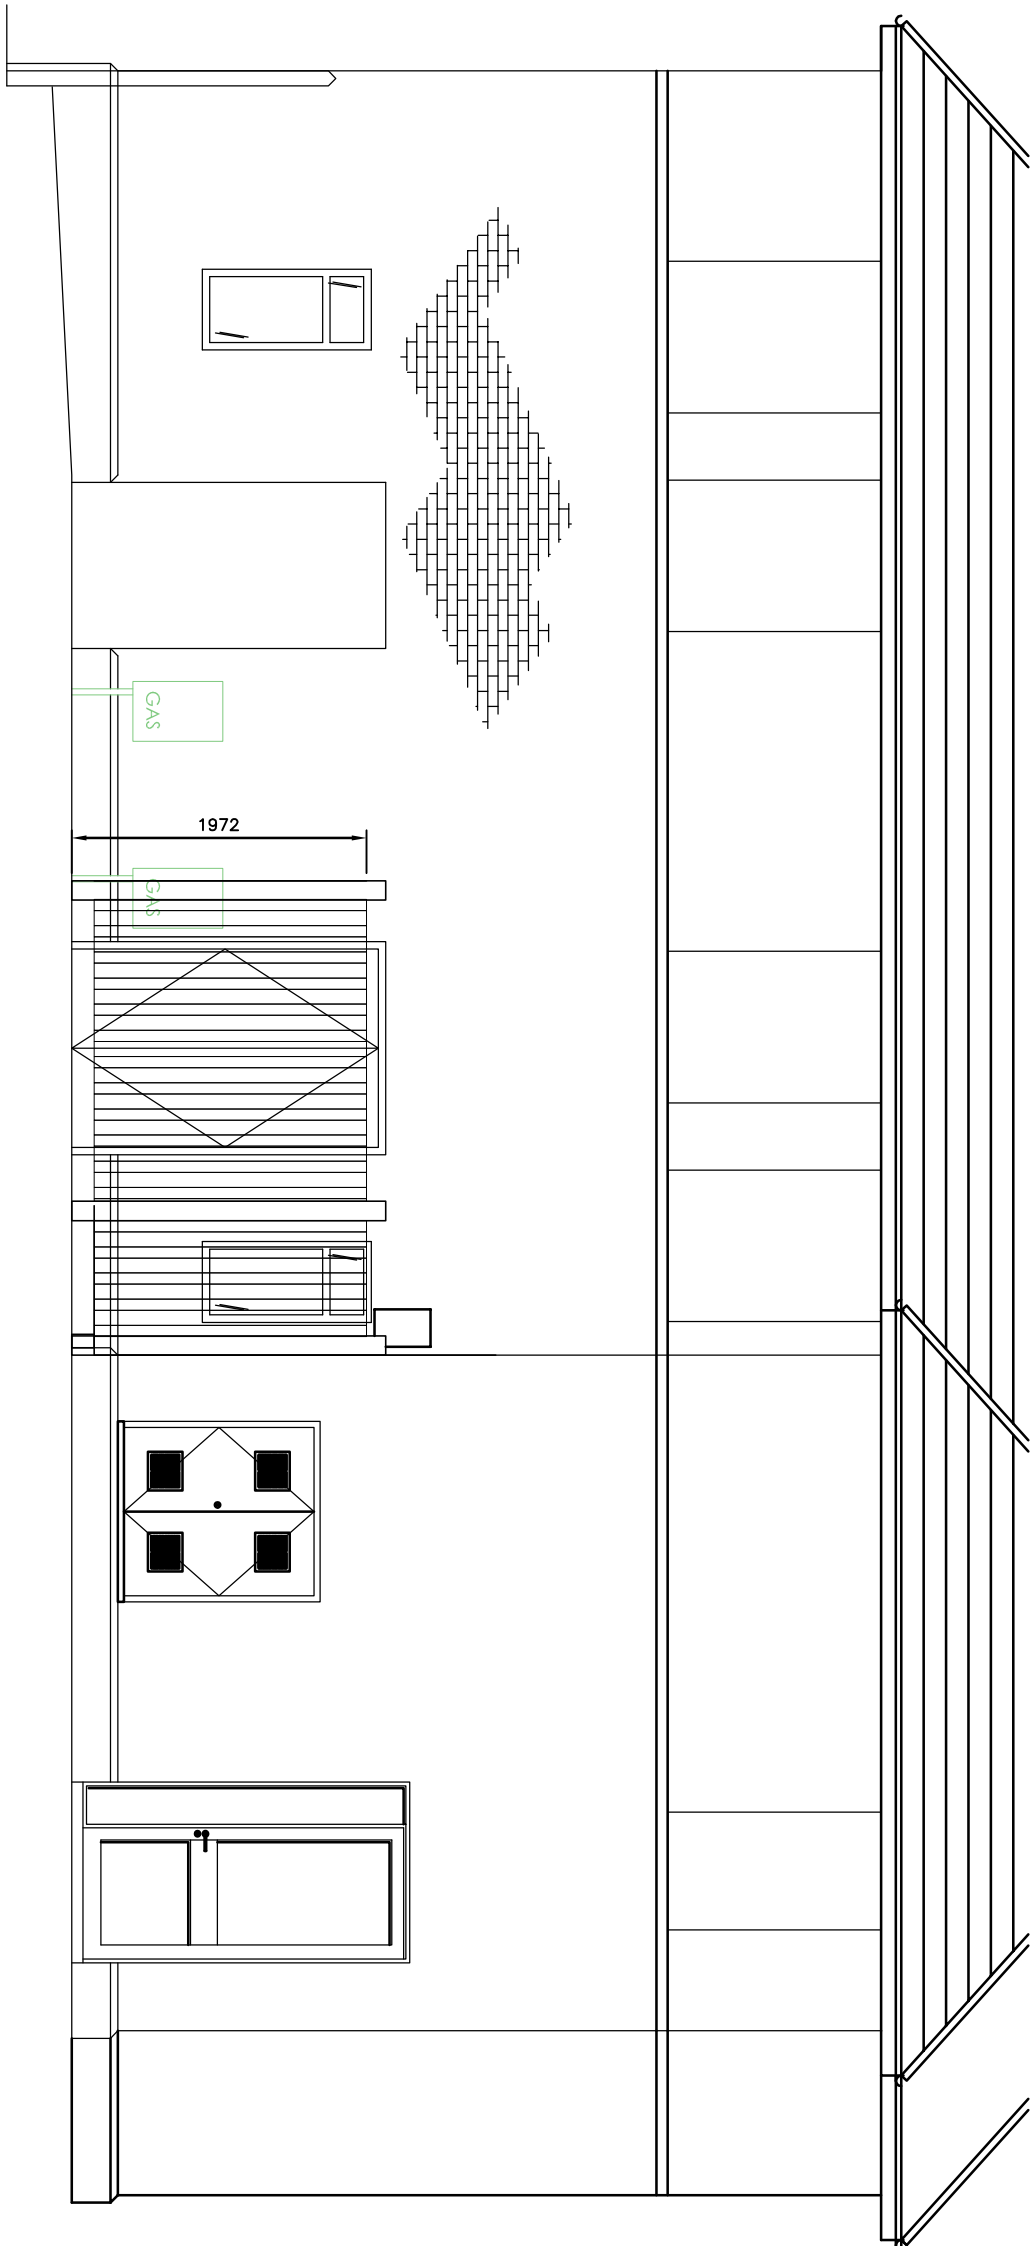

ELEVATION A

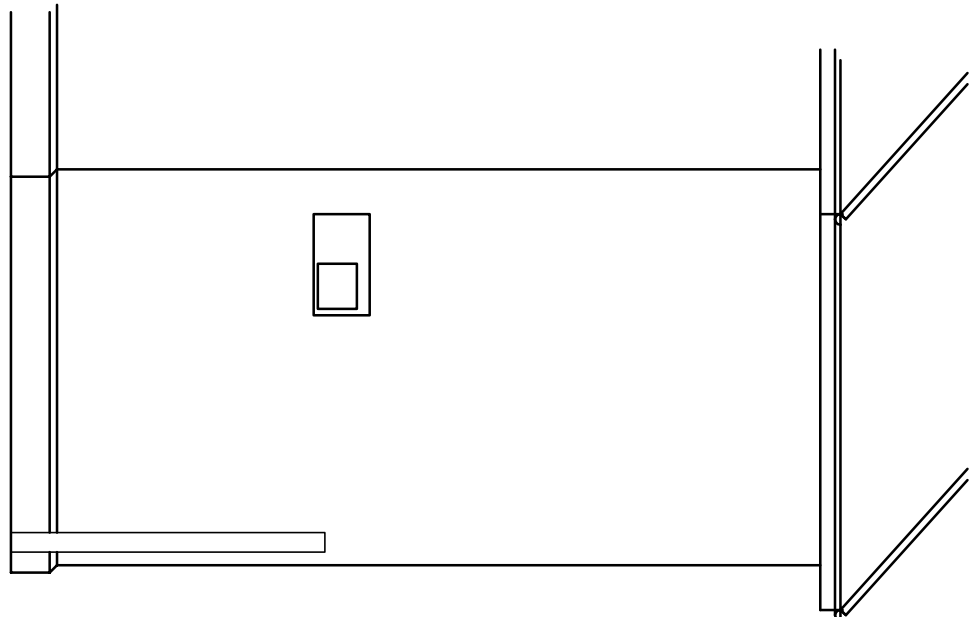


ELEVATION B

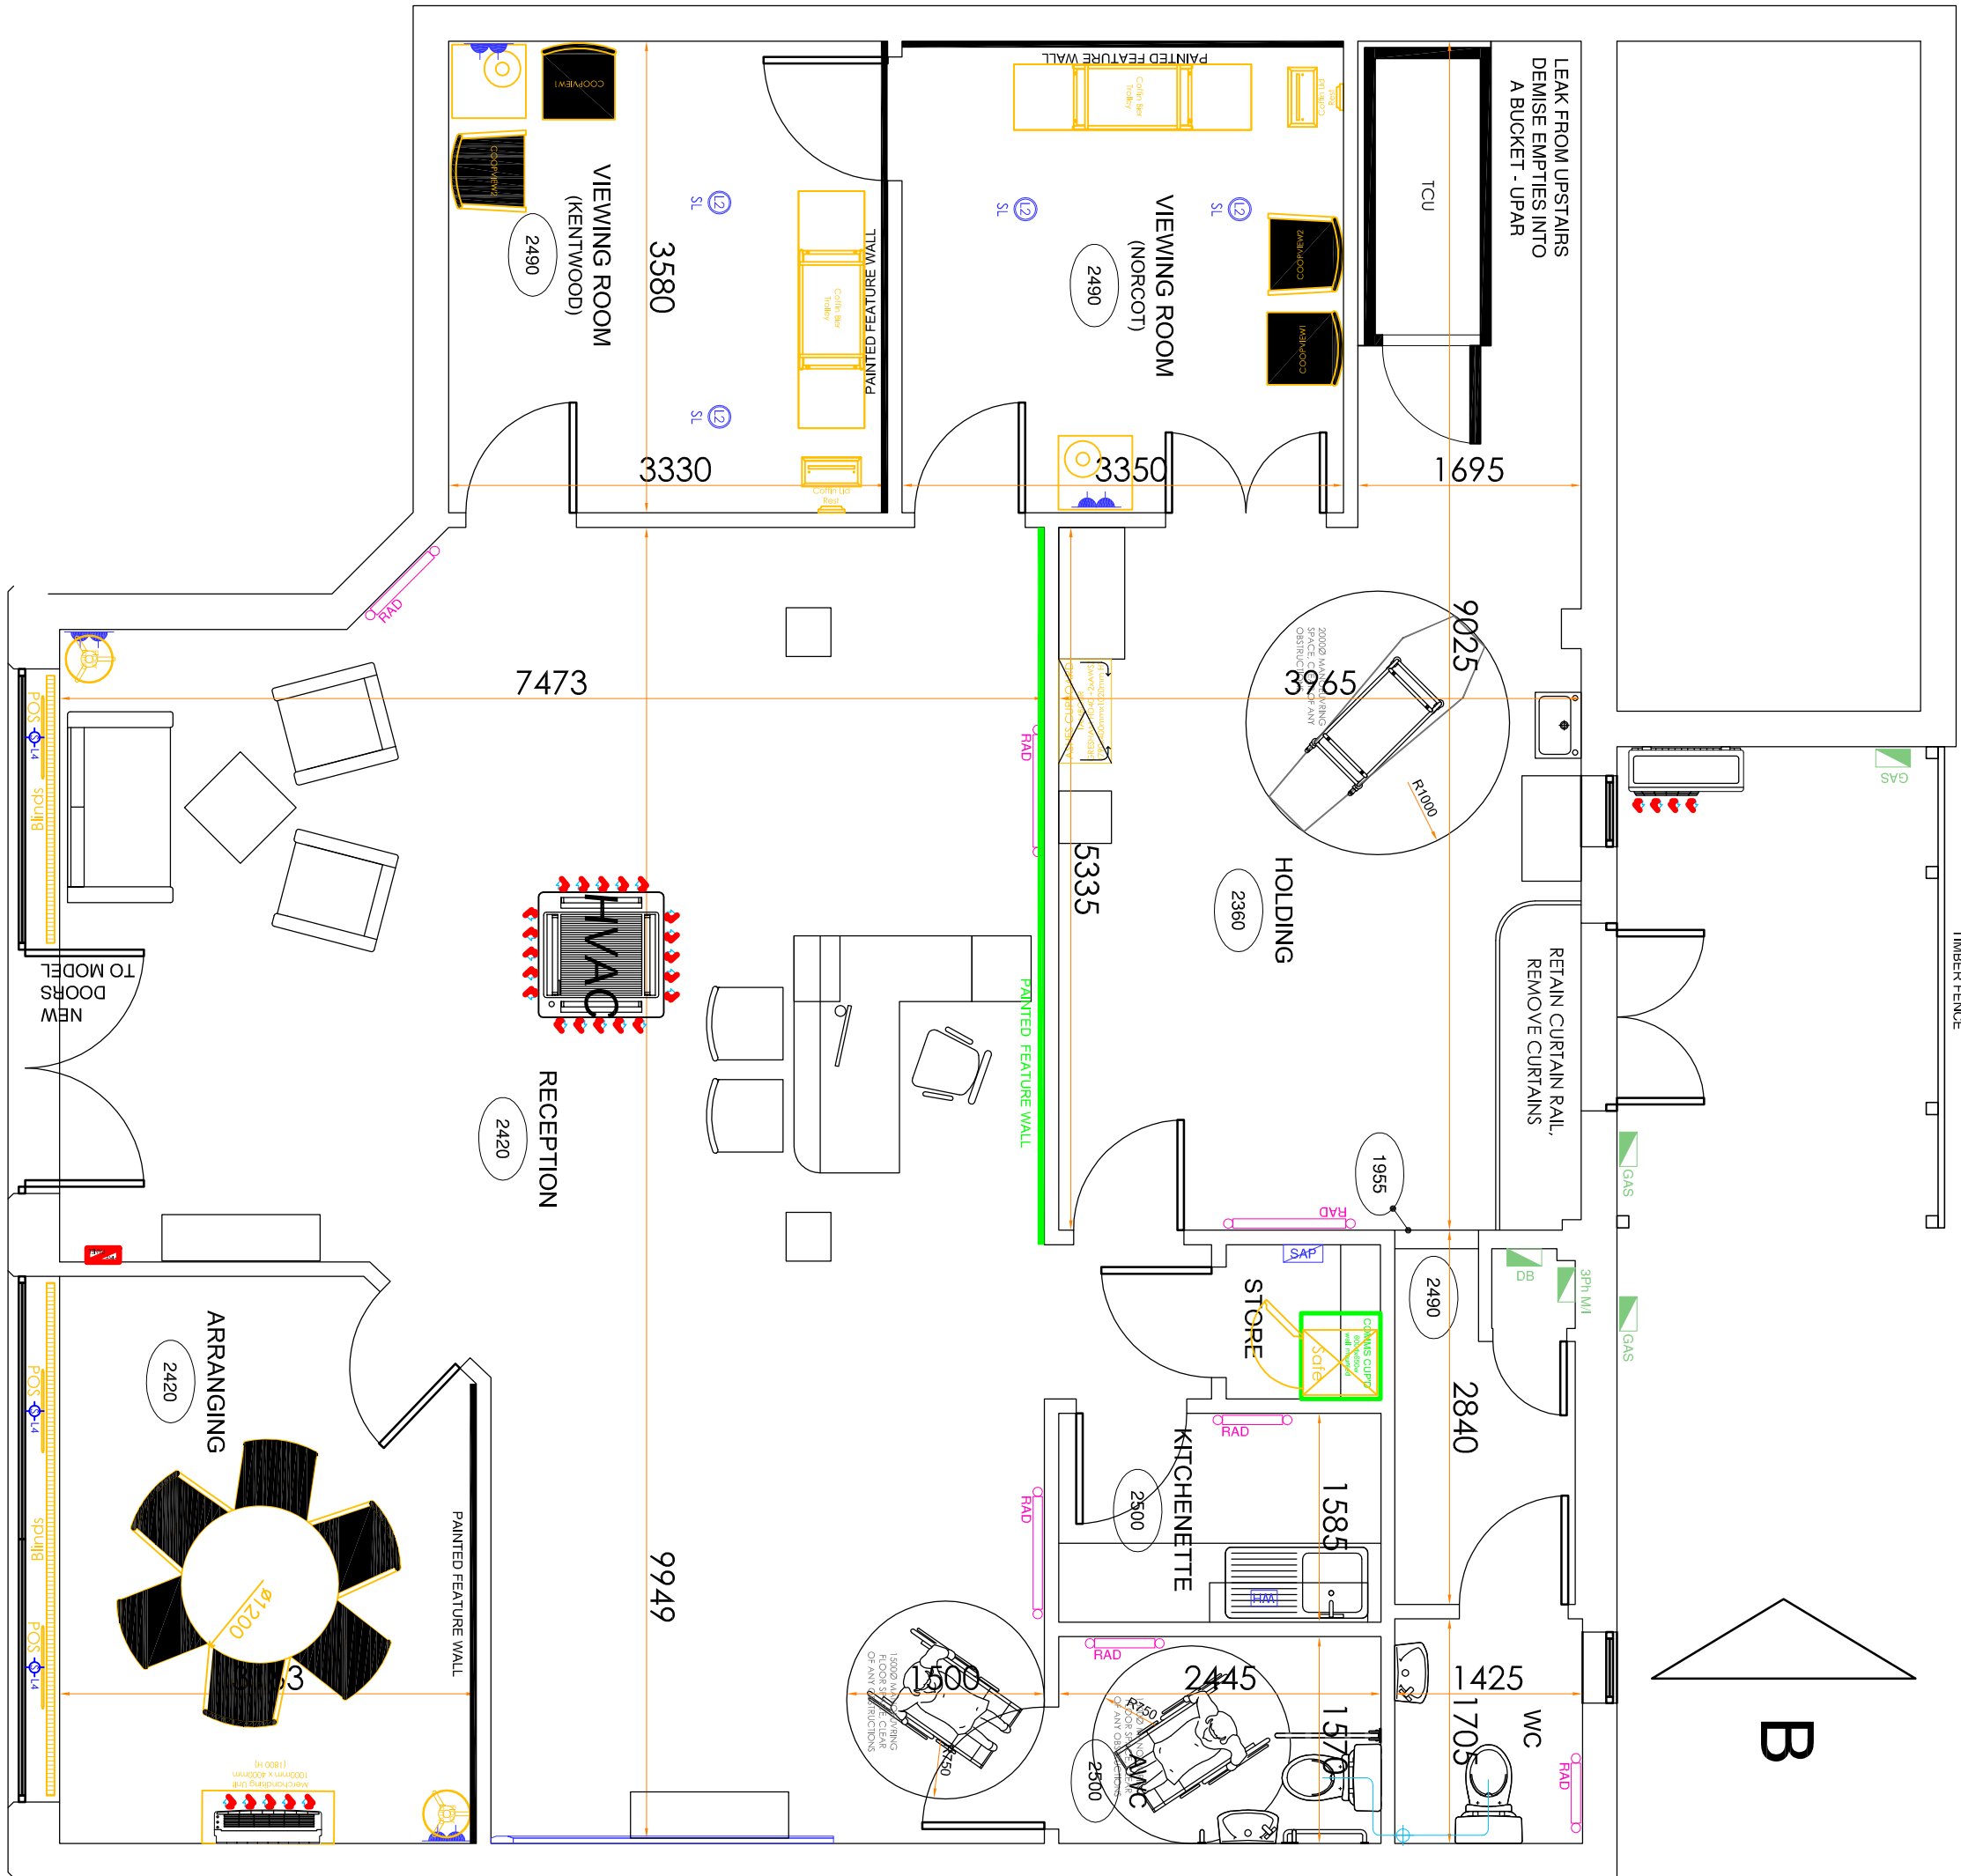

EXISTING PLAN

SCALE 1:50

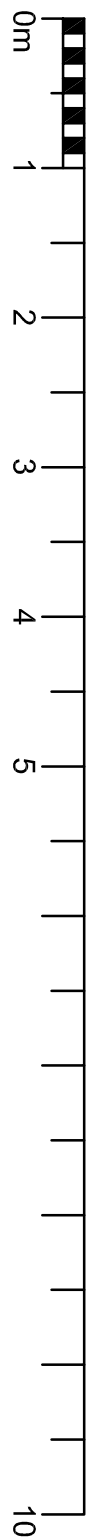

© THE CONTENTS OF THIS DRAWING REMAIN THE SOLE PROPERTY OF WELLSFIELD ASSOCIATES AND MUST NOT BE COPIED OR REPRODUCED WITHOUT PRIOR PERMISSION.			
FULL SURVEY NOT CARRIED OUT. DRAWING PRODUCED USING INFORMATION SUPPLIED BY THE CLIENT			
Wellsfield Associates		3 Tyms Way Releigh Essex. SS6 8DG Mob No 07766 221958 chr@wellsfieldassociates.co.uk	
project			
FUNERALCARE 104 SCHOOL ROAD TILEHURST READING BERKSHIRE RG31 5AX			
EXISTING PLAN			
date	JUL 26	drawn	C.J.J.
scale	1:50 @A1	drg no.	4009.10