



PROPOSED ELEVATIONS

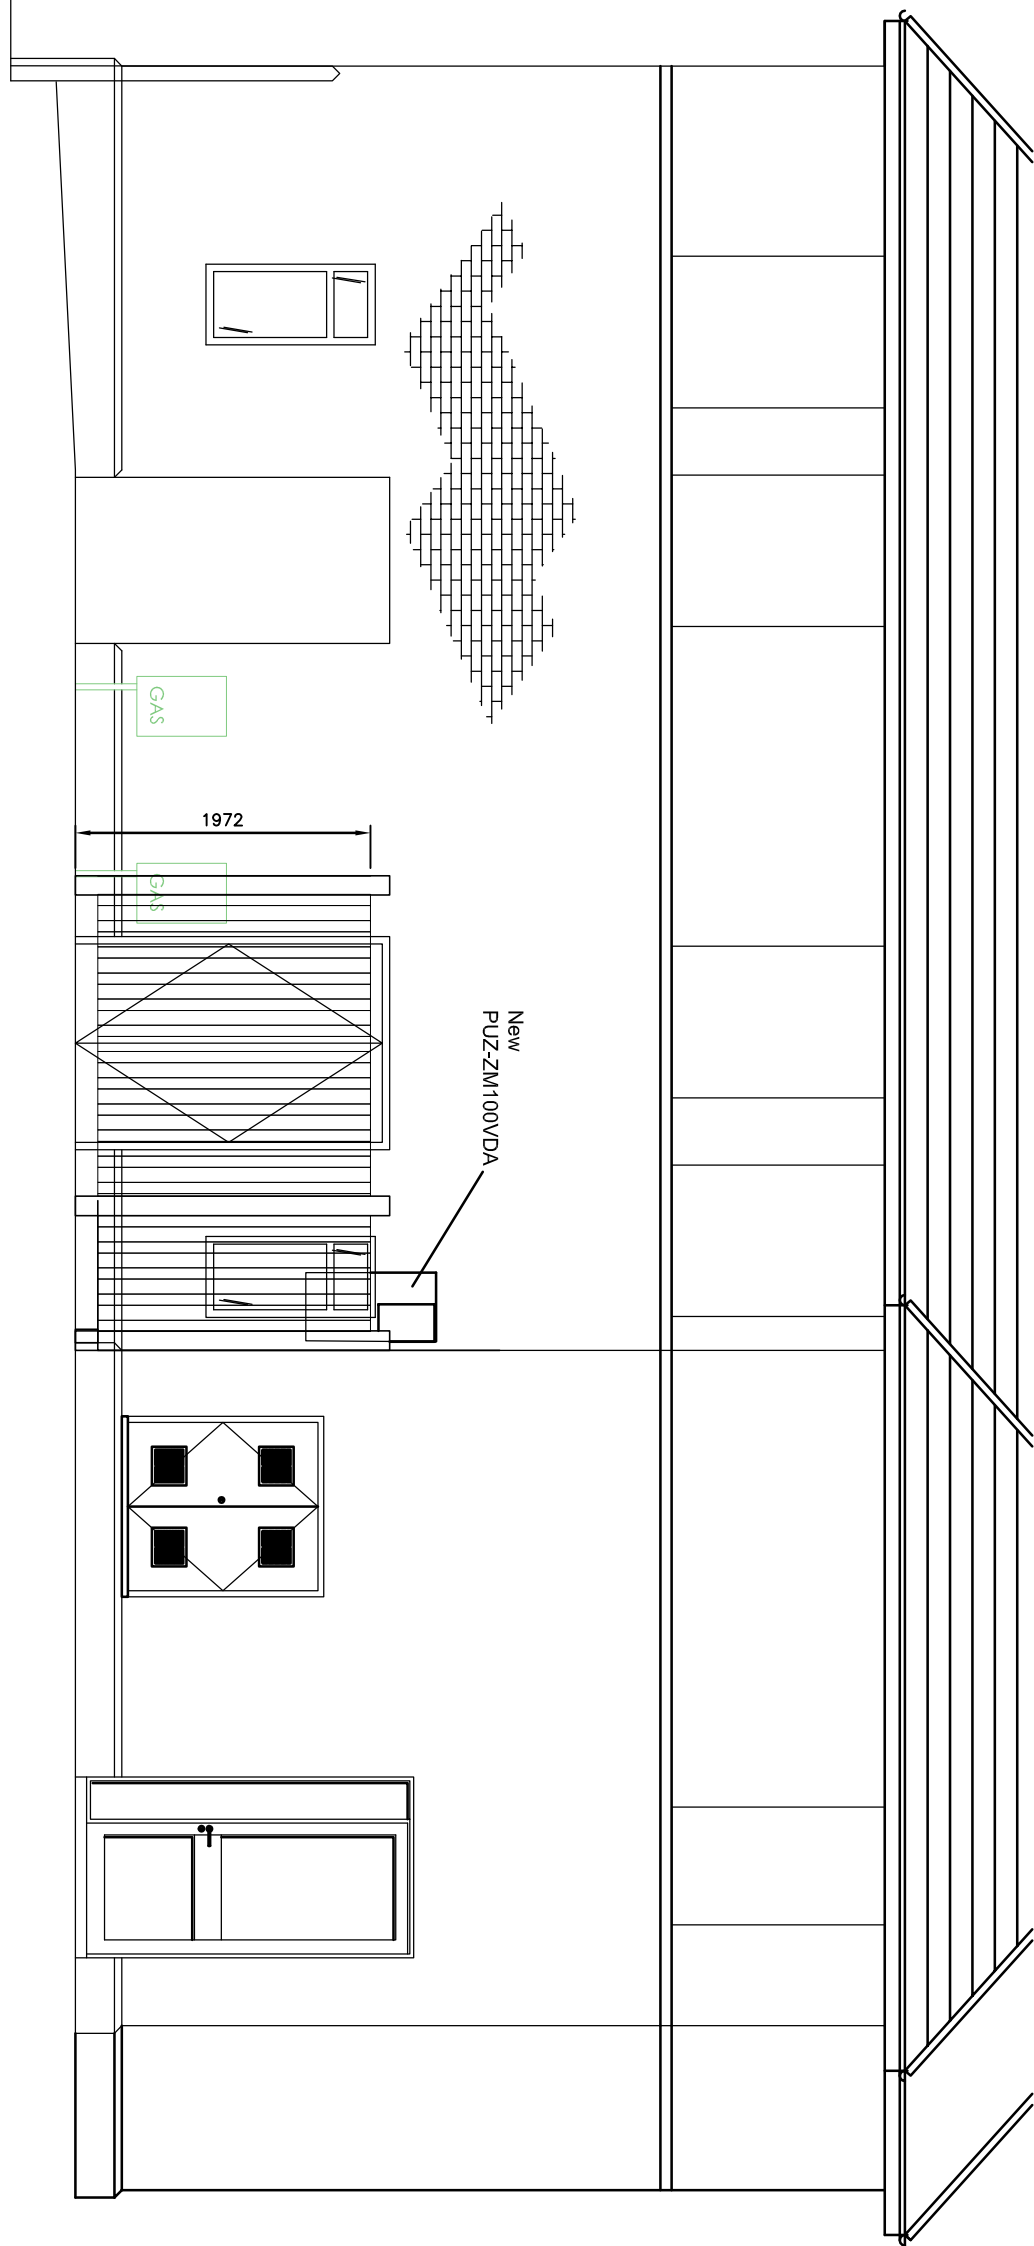


ELEVATION A

PROPOSED WORKS INCLUDE:

- NEW EXTERNAL A/C UNIT MITSUBISHI PUZ-ZM100VDA
- A/C UNIT MOUNTED ON REAR WALL
- UNIT SIZE - 1100mm w x 870mm h x 460mm d
- THE A/C UNIT IS TO PROVIDE ADDITIONAL HEATING AND COOLING WITHIN THE MAIN RECEPTION AREA.

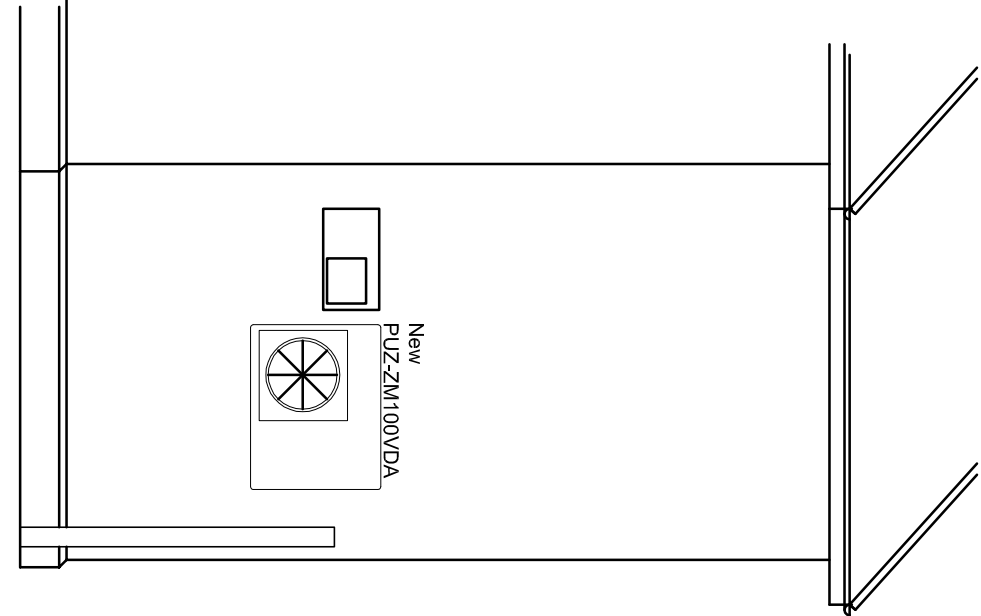


ELEVATION B

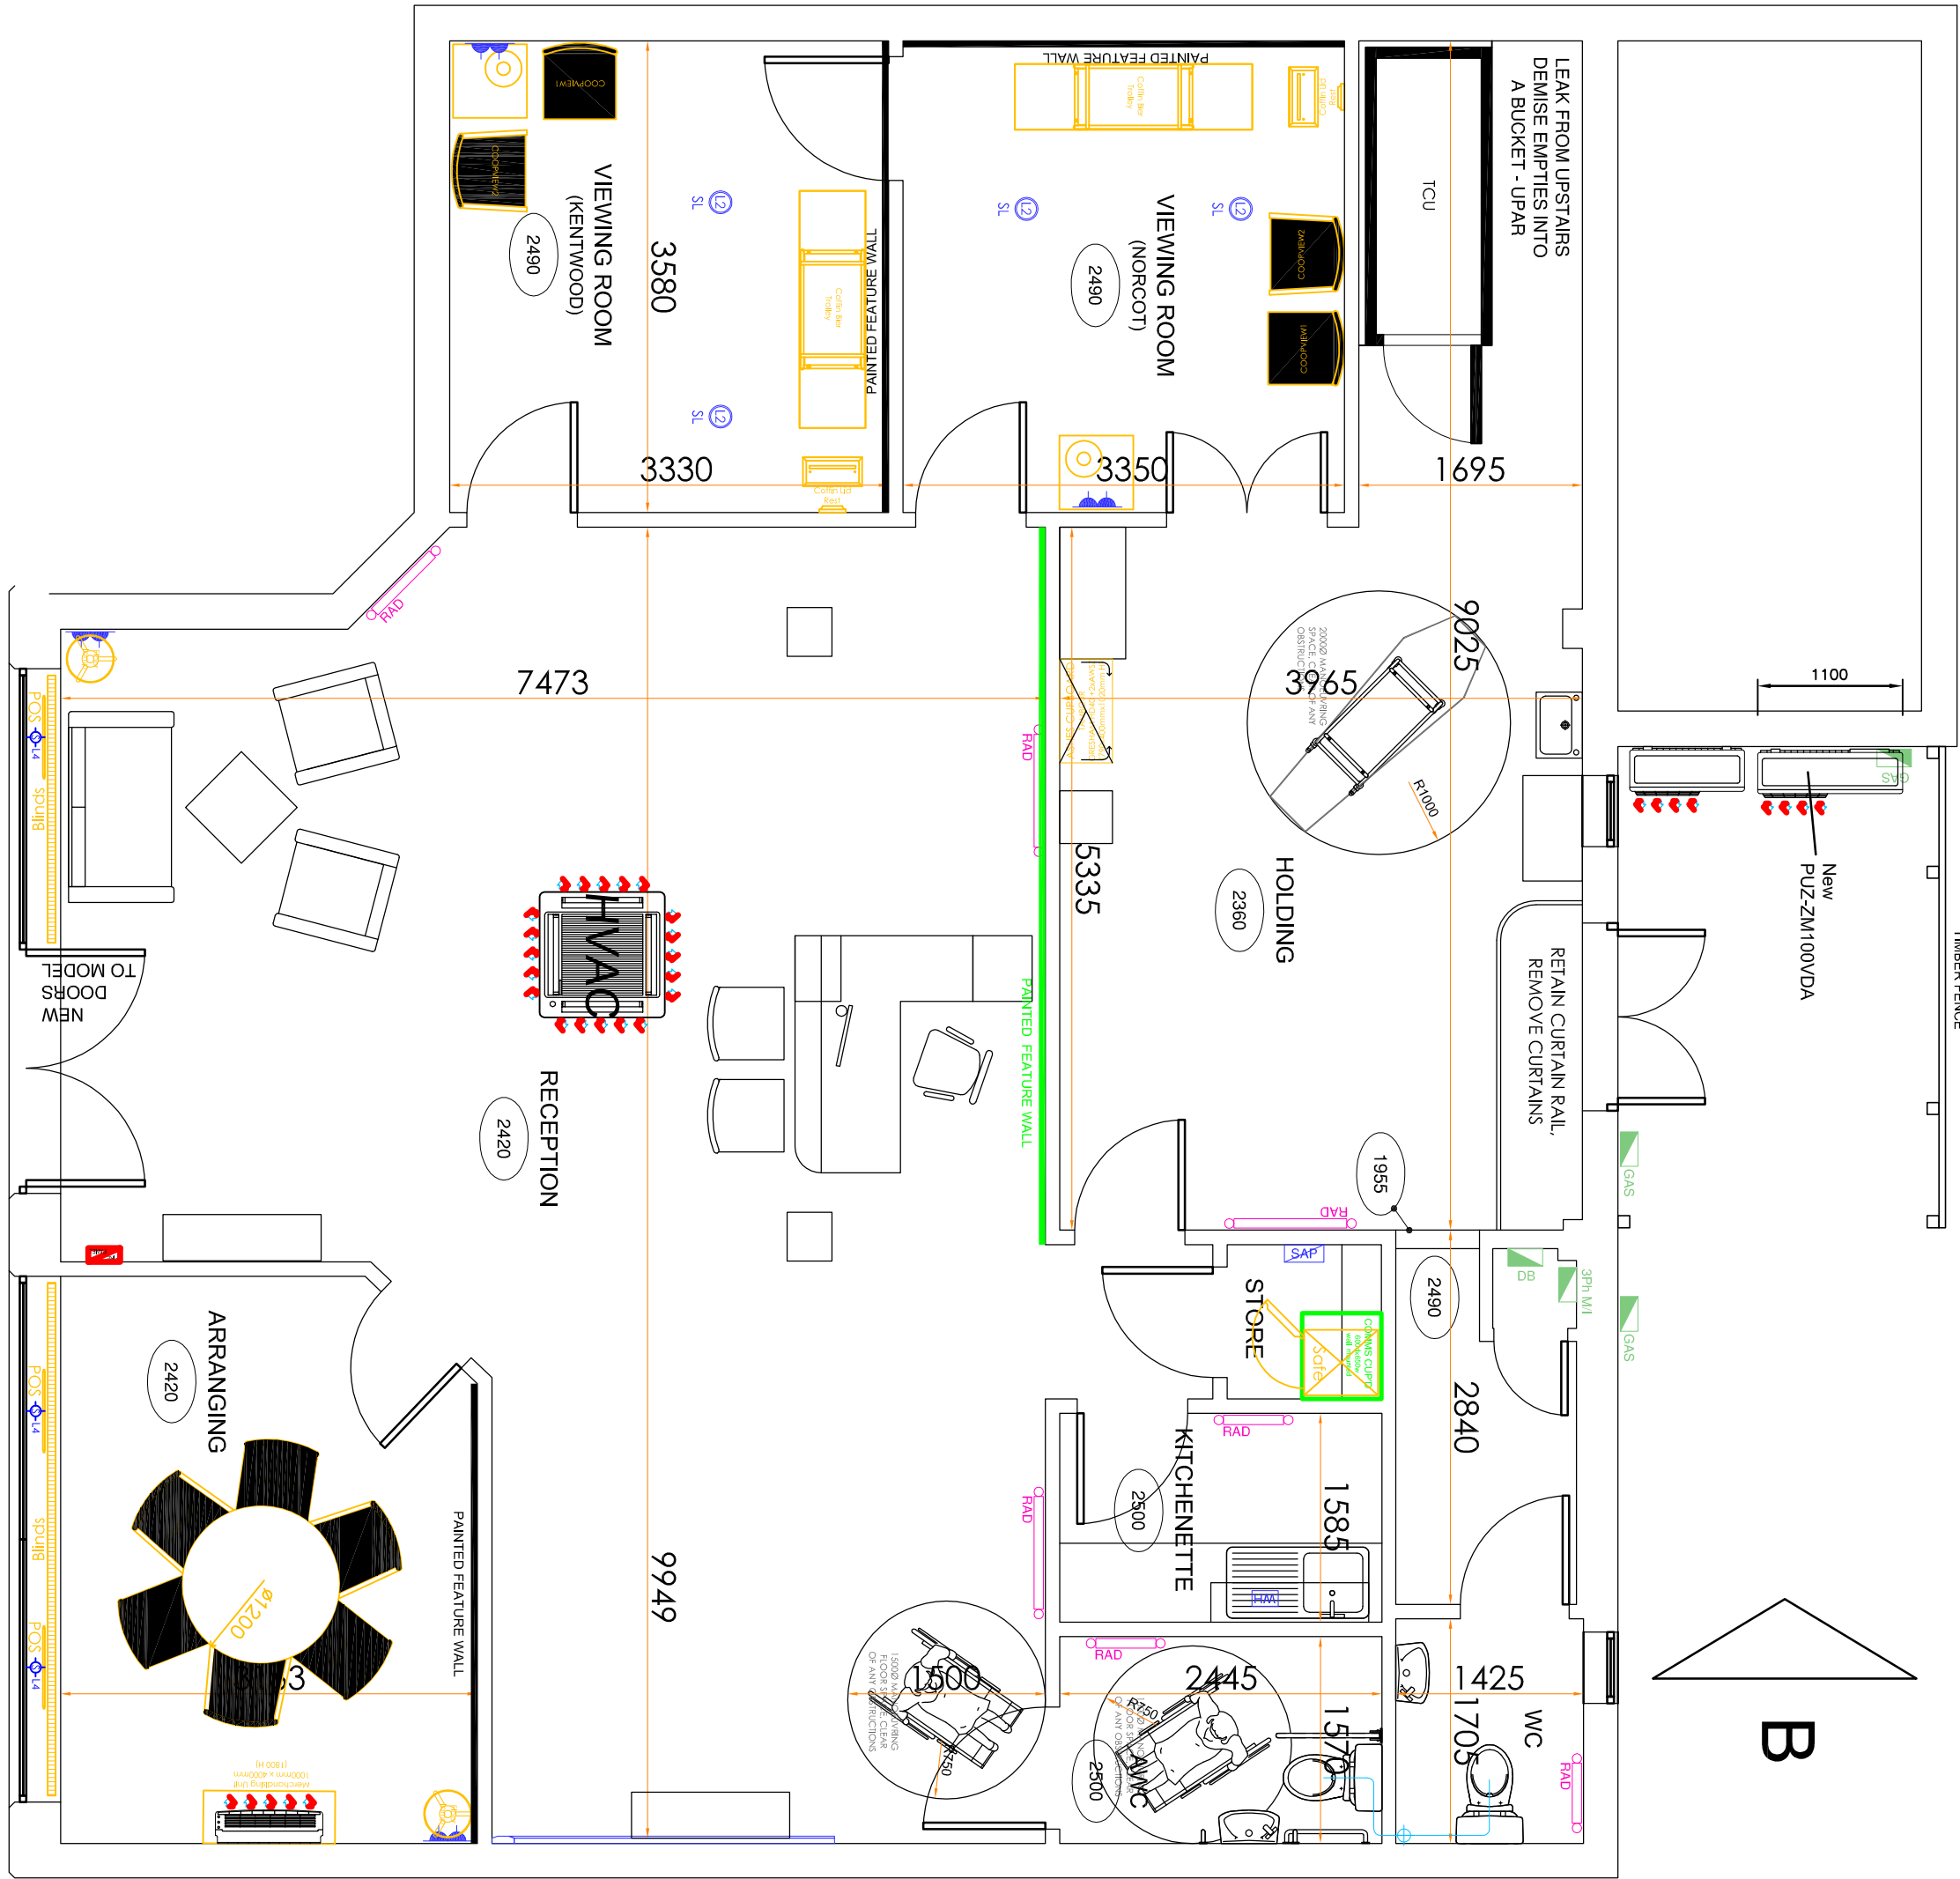

PROPOSED PLAN

SCALE 1:50

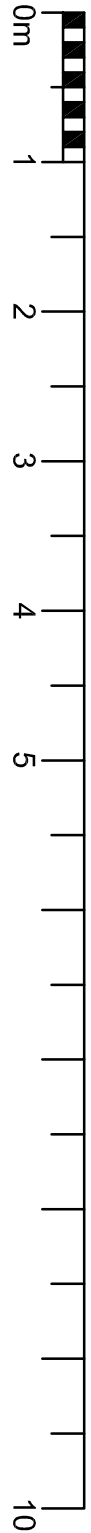

© THE CONTENTS OF THIS DRAWING REMAIN THE SOLE PROPERTY OF WELLSFIELD ASSOCIATES AND MUST NOT BE COPIED OR REPRODUCED WITHOUT PRIOR PERMISSION.			
FULL SURVEY NOT CARRIED OUT. DRAWING PRODUCED USING INFORMATION SUPPLIED BY THE CLIENT.			
Wellsfield Associates		3 Tyms Way Royleigh Essex SS6 8DG Mob No 07766 221958 chris@wellsfieldassociates.co.uk	
project			
FUNERALCARE 104 SCHOOL ROAD TILEHURST READING BERKSHIRE RG31 5AX			
PROPOSED PLAN			
date	JUL 26	drawn	C.J.J.
scale	1:50 @A1	drg no.	4009.11