


ROOFLIGHTS SHOWN TO APPROX 10% OF FLOOR AREA. FINAL LAYOUT SUBJECT TO SPECIALIST DETAIL AT CONSTRUCTION.

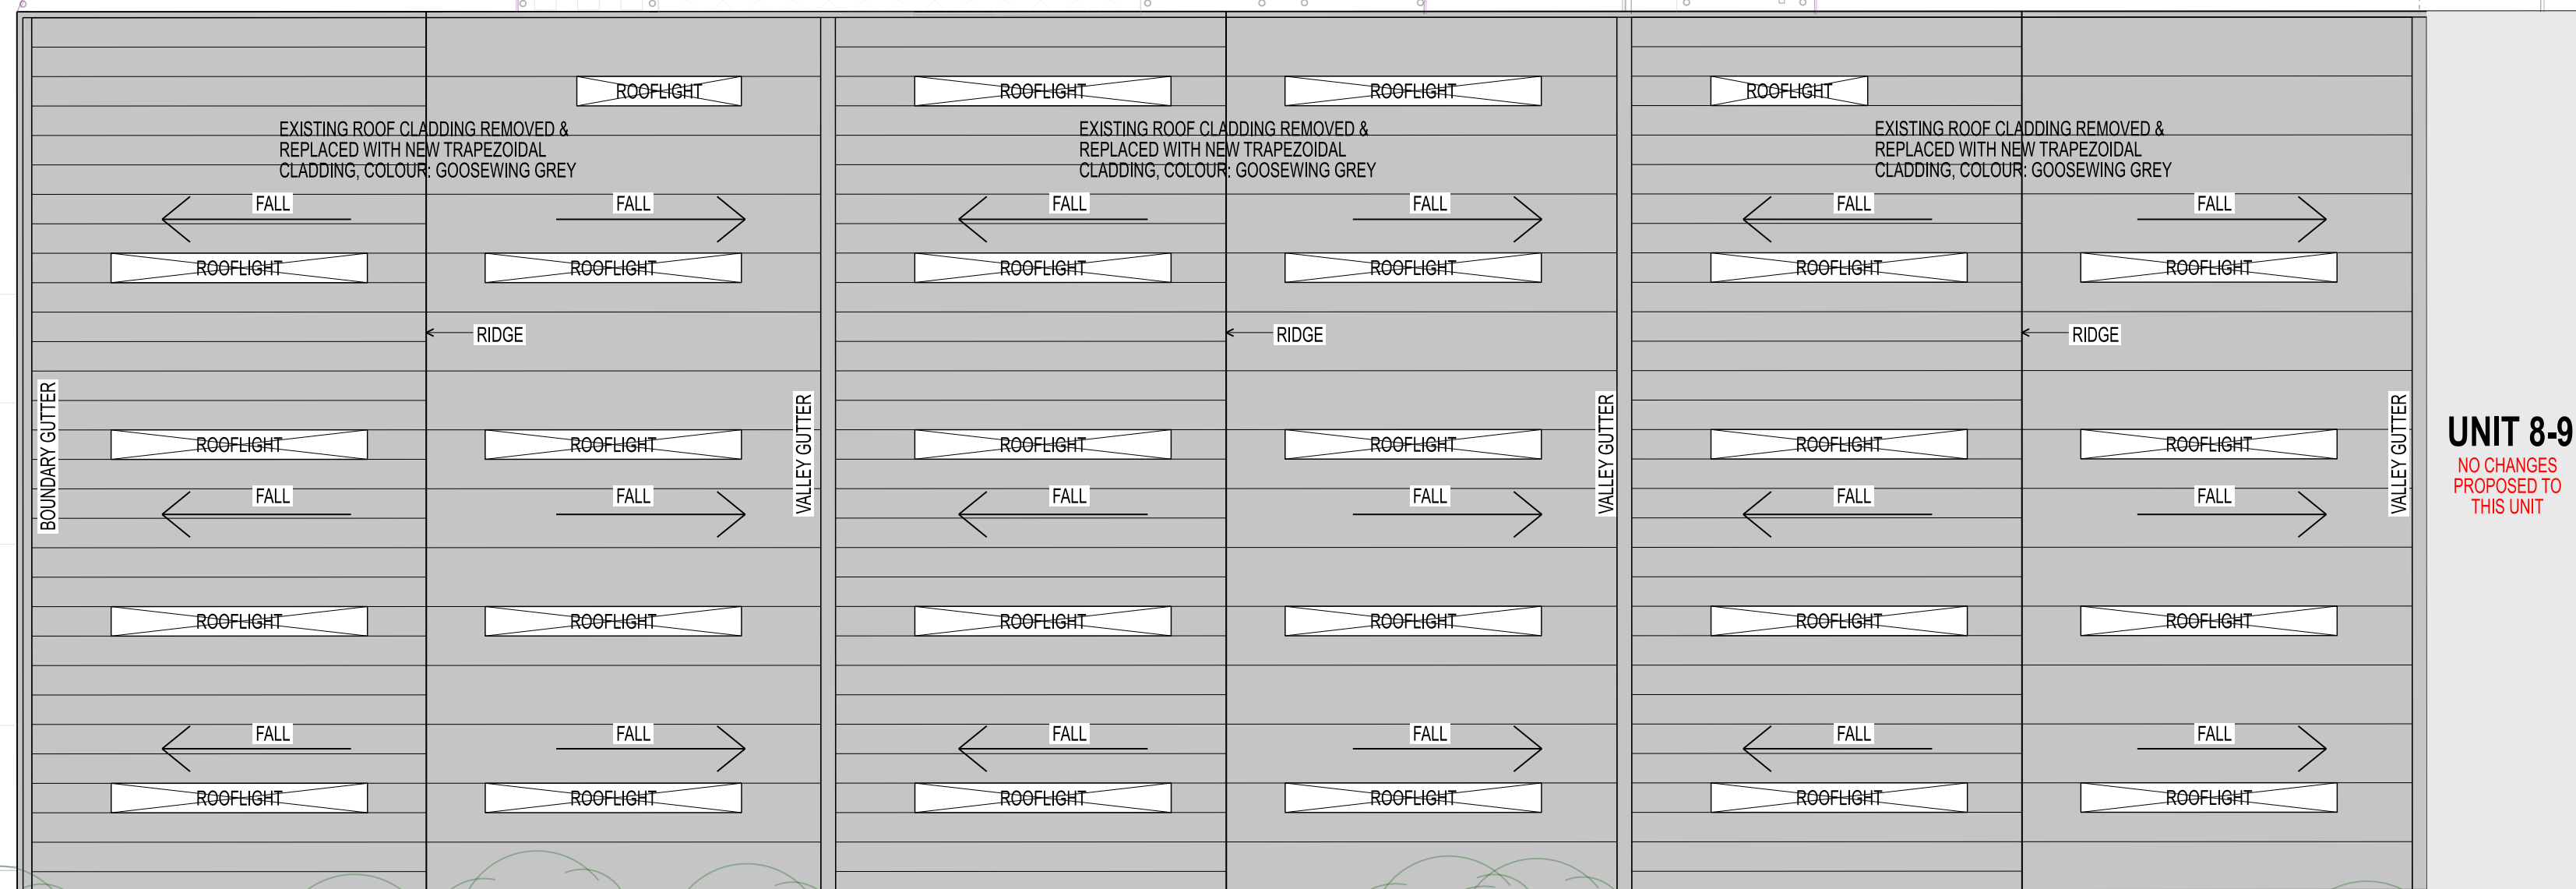

**UNIT 8-9**  
NO CHANGES  
PROPOSED TO  
THIS UNIT