


C02b

Proposed Projecting Advertisement

scale: 1:10@A3

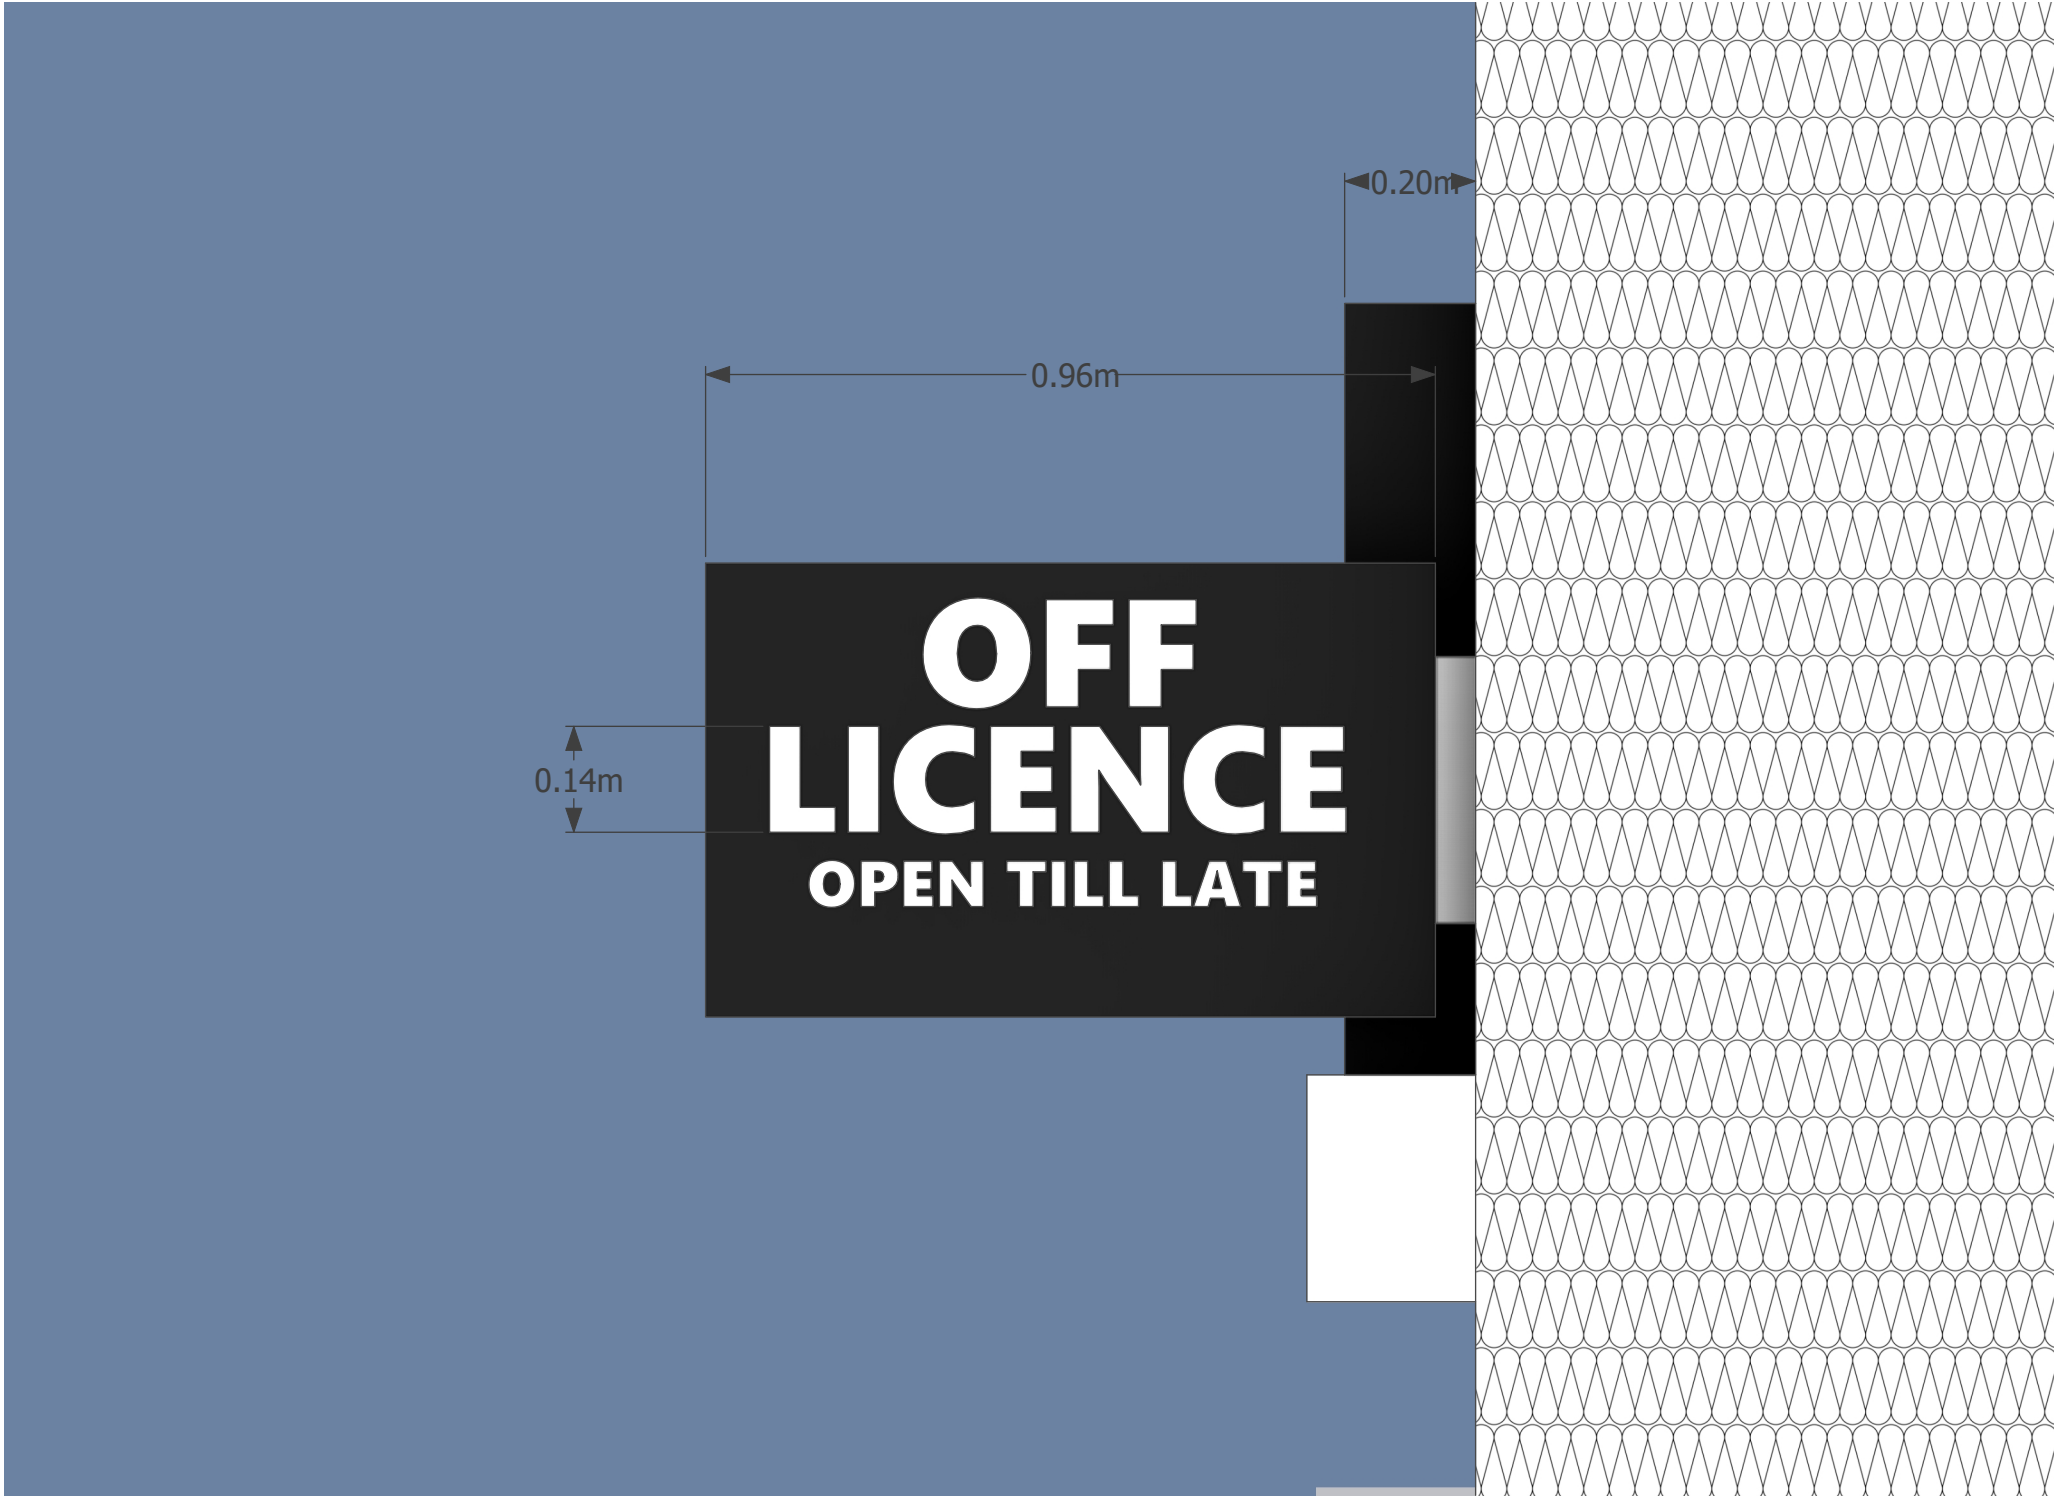

Sheet Name	Description	Date	Approved
C.02b - Rev A	First Iteration		IW