


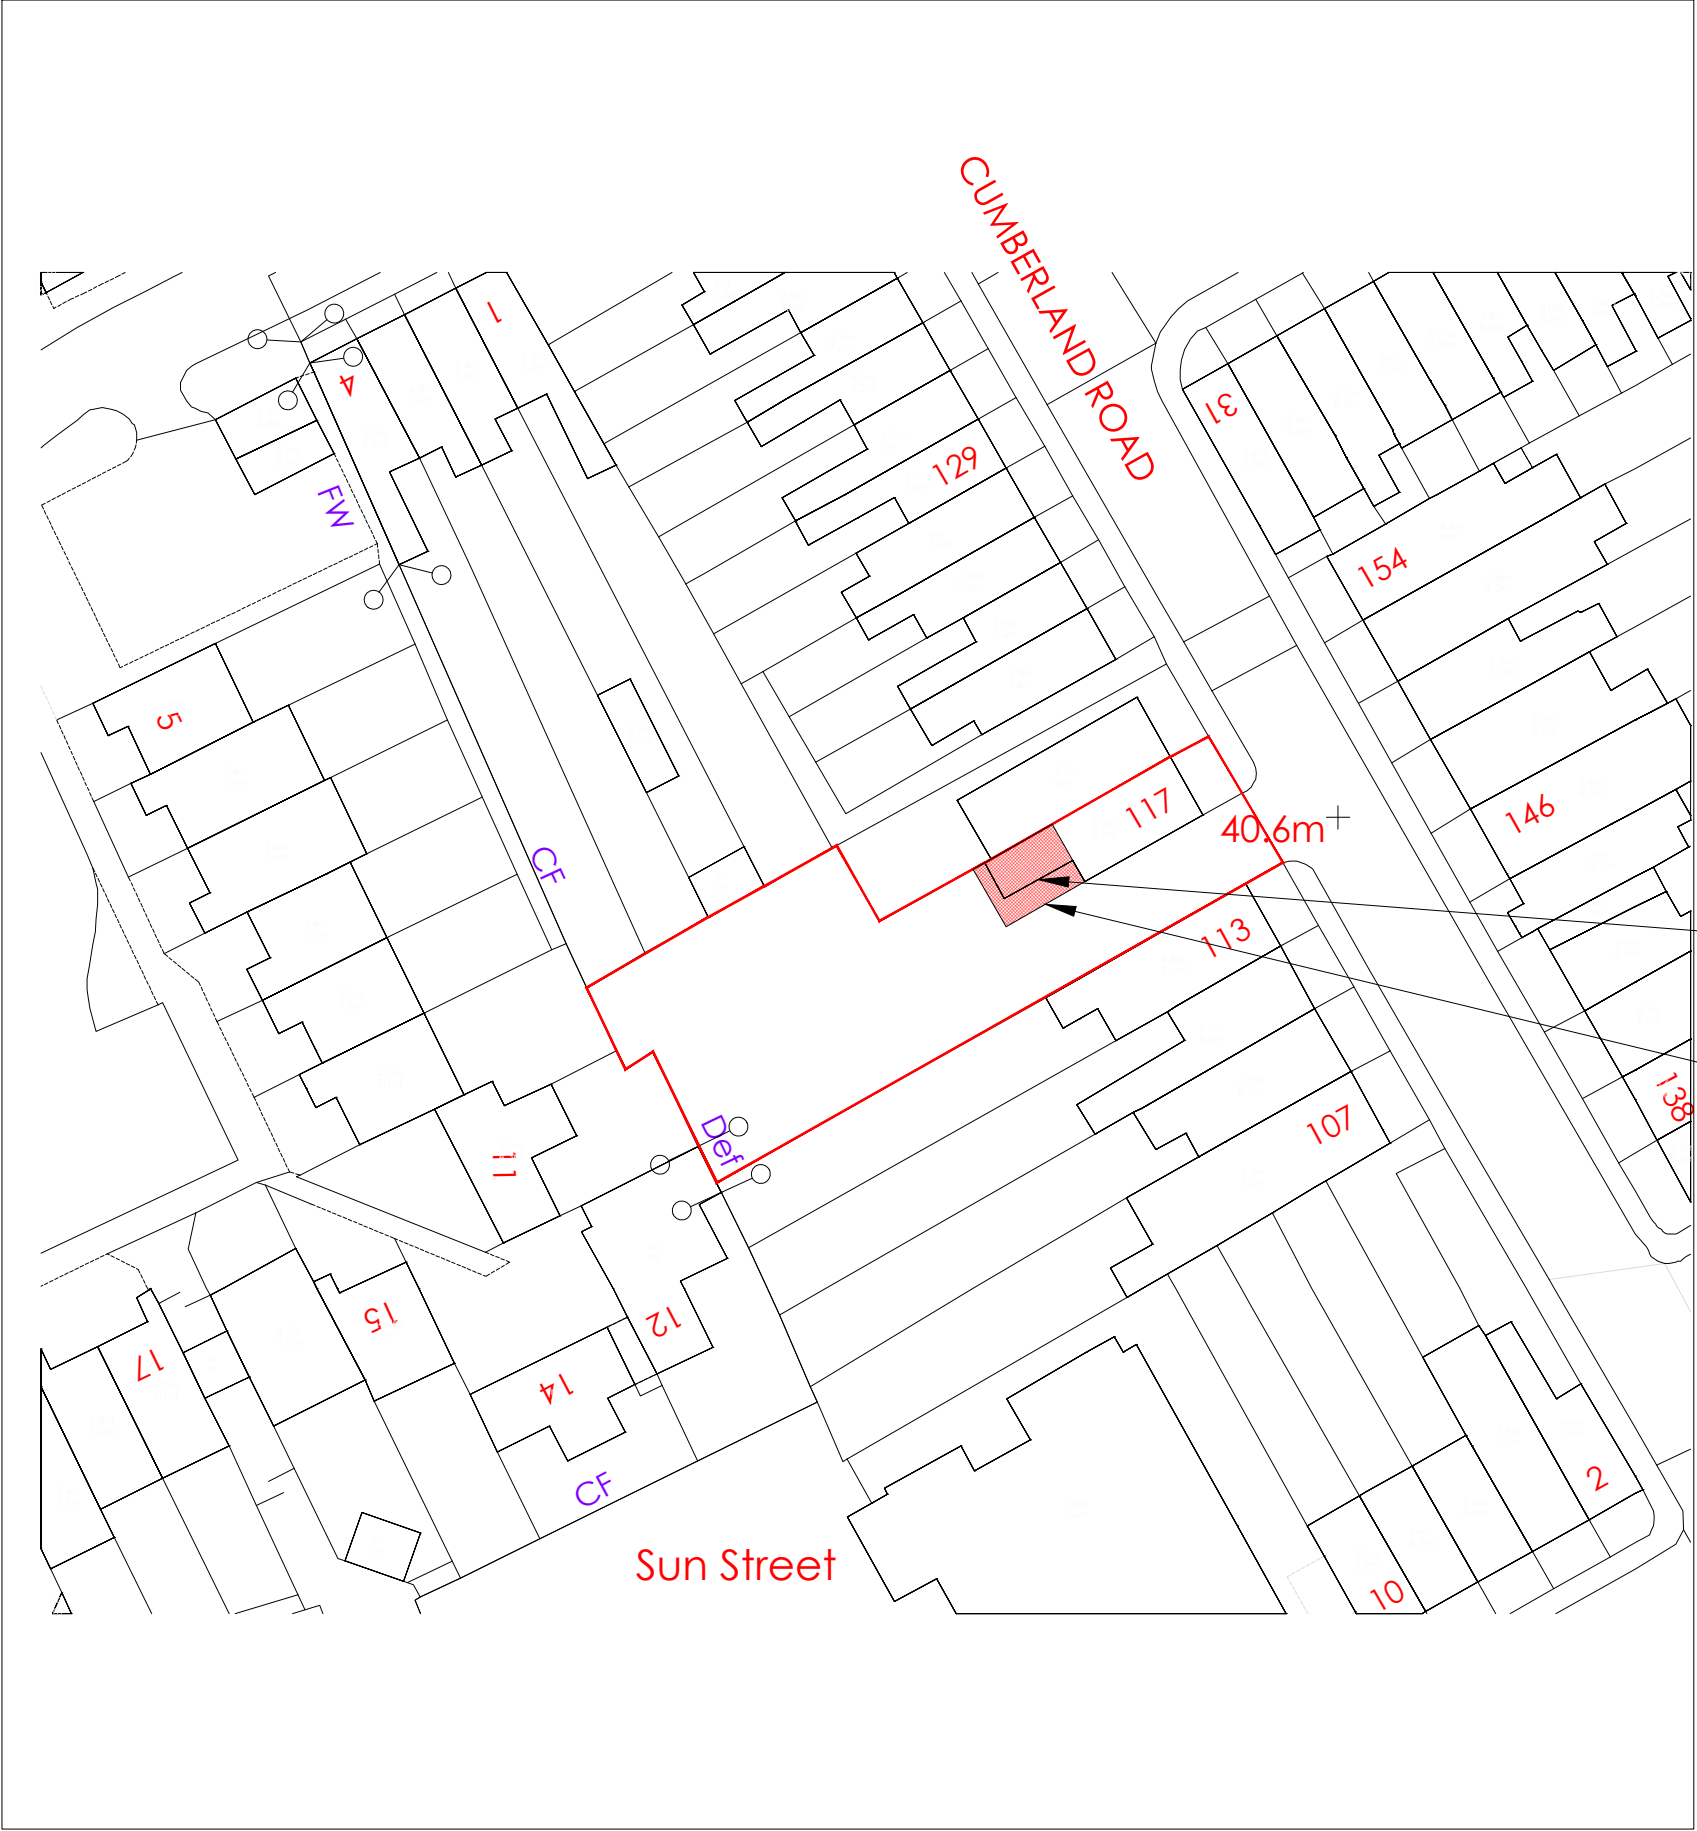

Location Plan 1:1250

scale 1:1250 0 50m


Crown Copyright and database rights(2026)

Ordnance survey 0100031673

Previous rear extension
to be demolished

6M Rear Extension

Scale 1:500

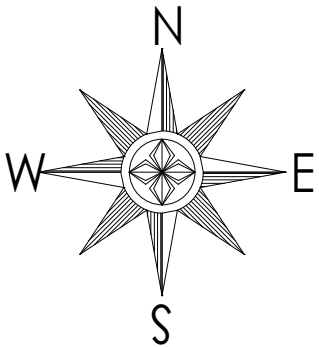

Key

Rev Date Description
Revisions

© Arcadia-Designs - This document and its design content is the copyright of ARCADIA-DESIGNS GROUP Ltd (Arcadia-Designs) and should NOT be copied or reproduced without written consent of the practice.
This drawing should be read in conjunction with all other information including project specification. Use written dimensions only and DO NOT scale. Site dimensions to be checked on site prior to ordering materials.



T: 07562740771 E: admin@arcadia-designs.co.uk
W: www.arcadia-designs.co.uk

Project
6m Prior Approval Extension

Client
Khan Lettings
Address
117 Cumberland Rd, Reading
RG1 3JY
Drawing Title
Location And Block Plan

Date Scale Drawn
16th July 2026 1:500 / 1:1250 @ A3 SH
Drawing Number Revision
BSWS PL-100 /
PLANNING