


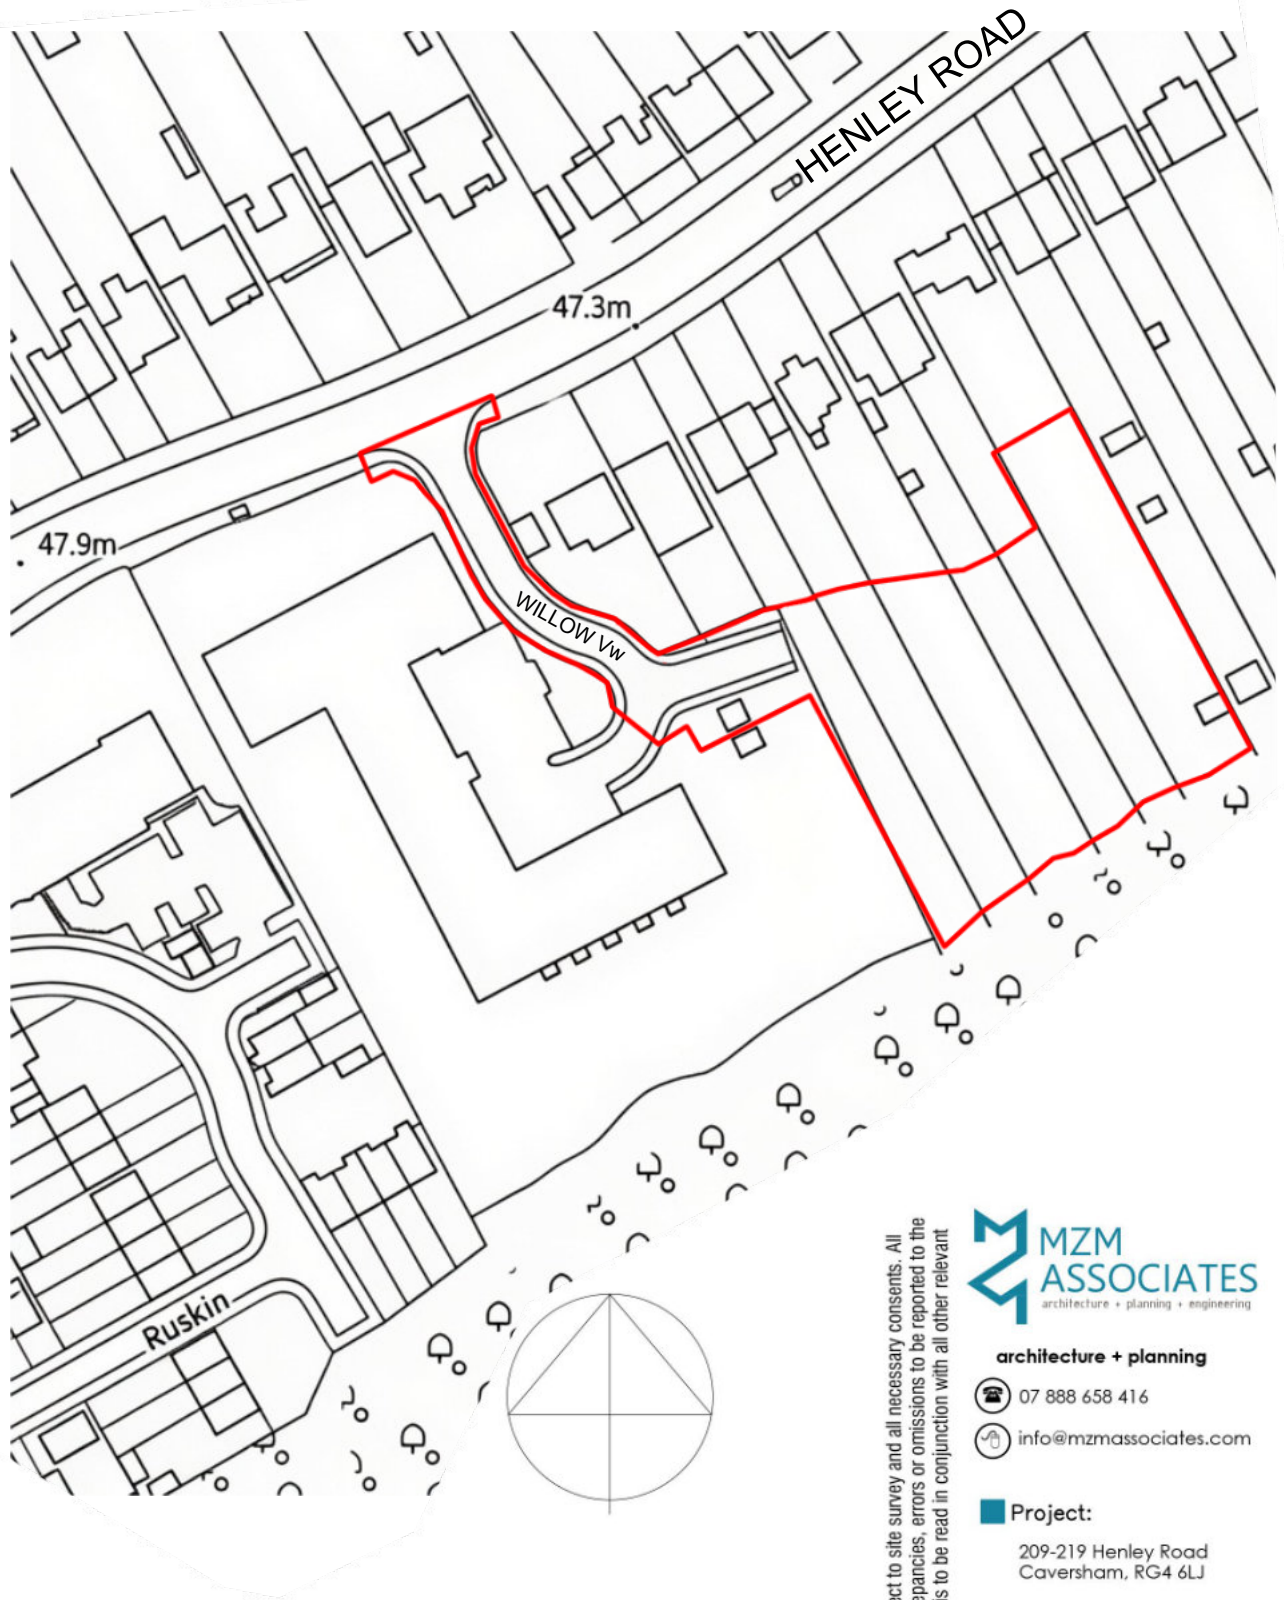

Do not Scale. Use figured dimensions only. Subject to site survey and all necessary consents. All dimensions to be checked by user and any discrepancies, errors or omissions to be reported to the Architect before work commences. This drawing is to be read in conjunction with all other relevant materials.



architecture + planning

☎ 07 888 658 416

📧 info@mzmassociates.com

Project:

209-219 Henley Road
Caversham, RG4 6LJ

Drawing:

**Proposed
Location Plan**

Job No: 1703-LHR

Scale: 1:1250

Date: JUN 18

Dwg No:

PL-10