


Flat 1

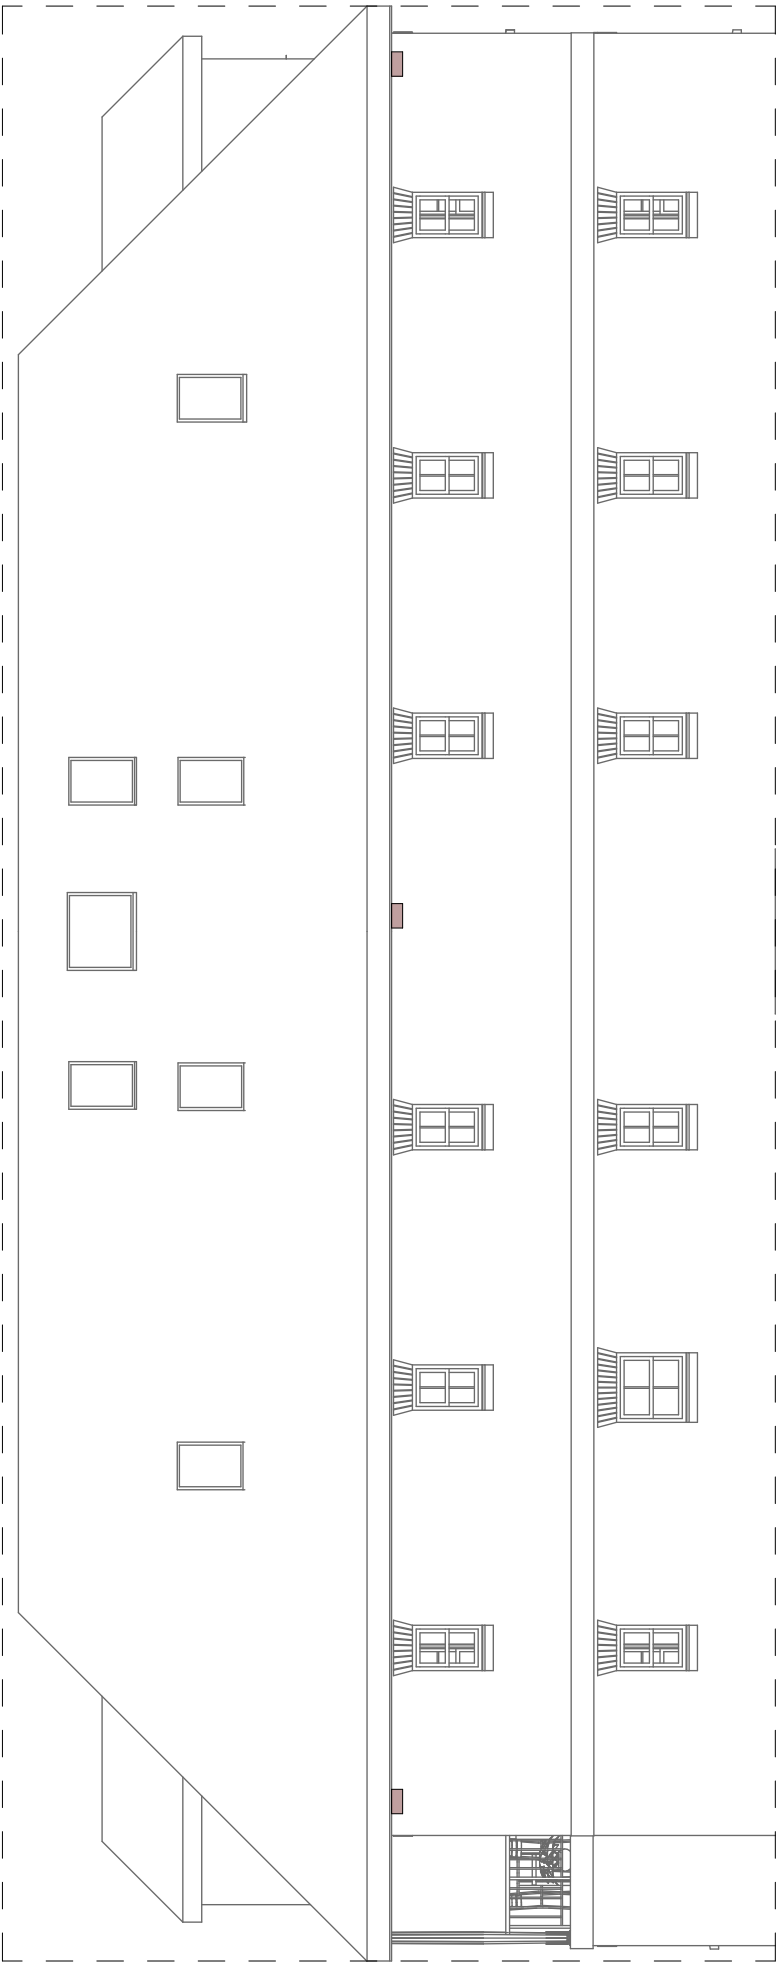

Elevation

1:100




Elevation

1:100



Elevation

1:100

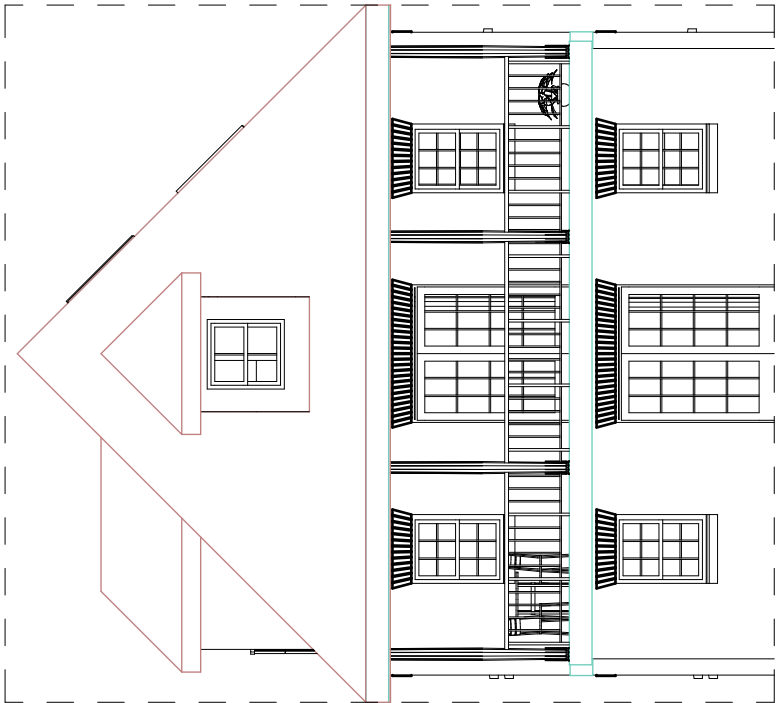

Elevation


1:100

Flat 2




Elevation

1:100

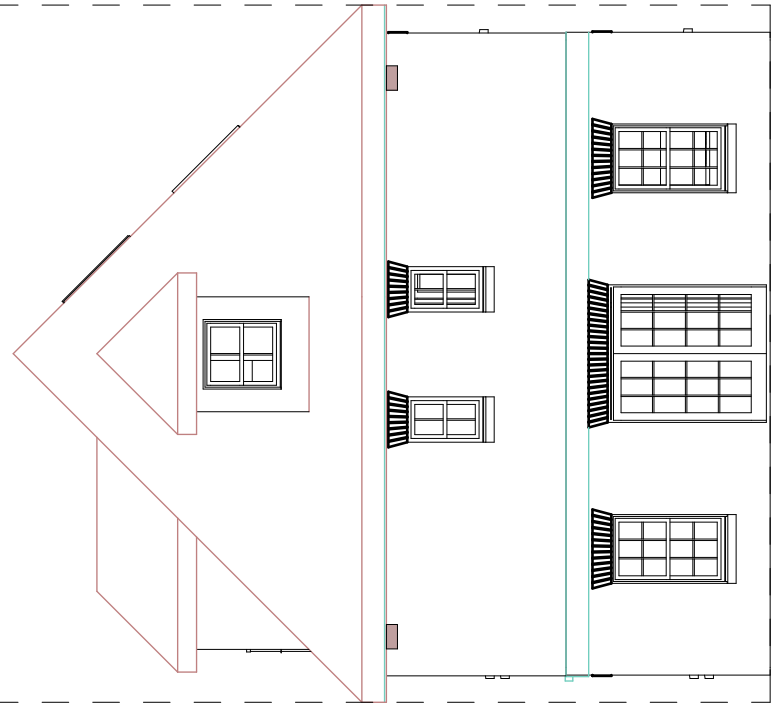


Elevation

1:100

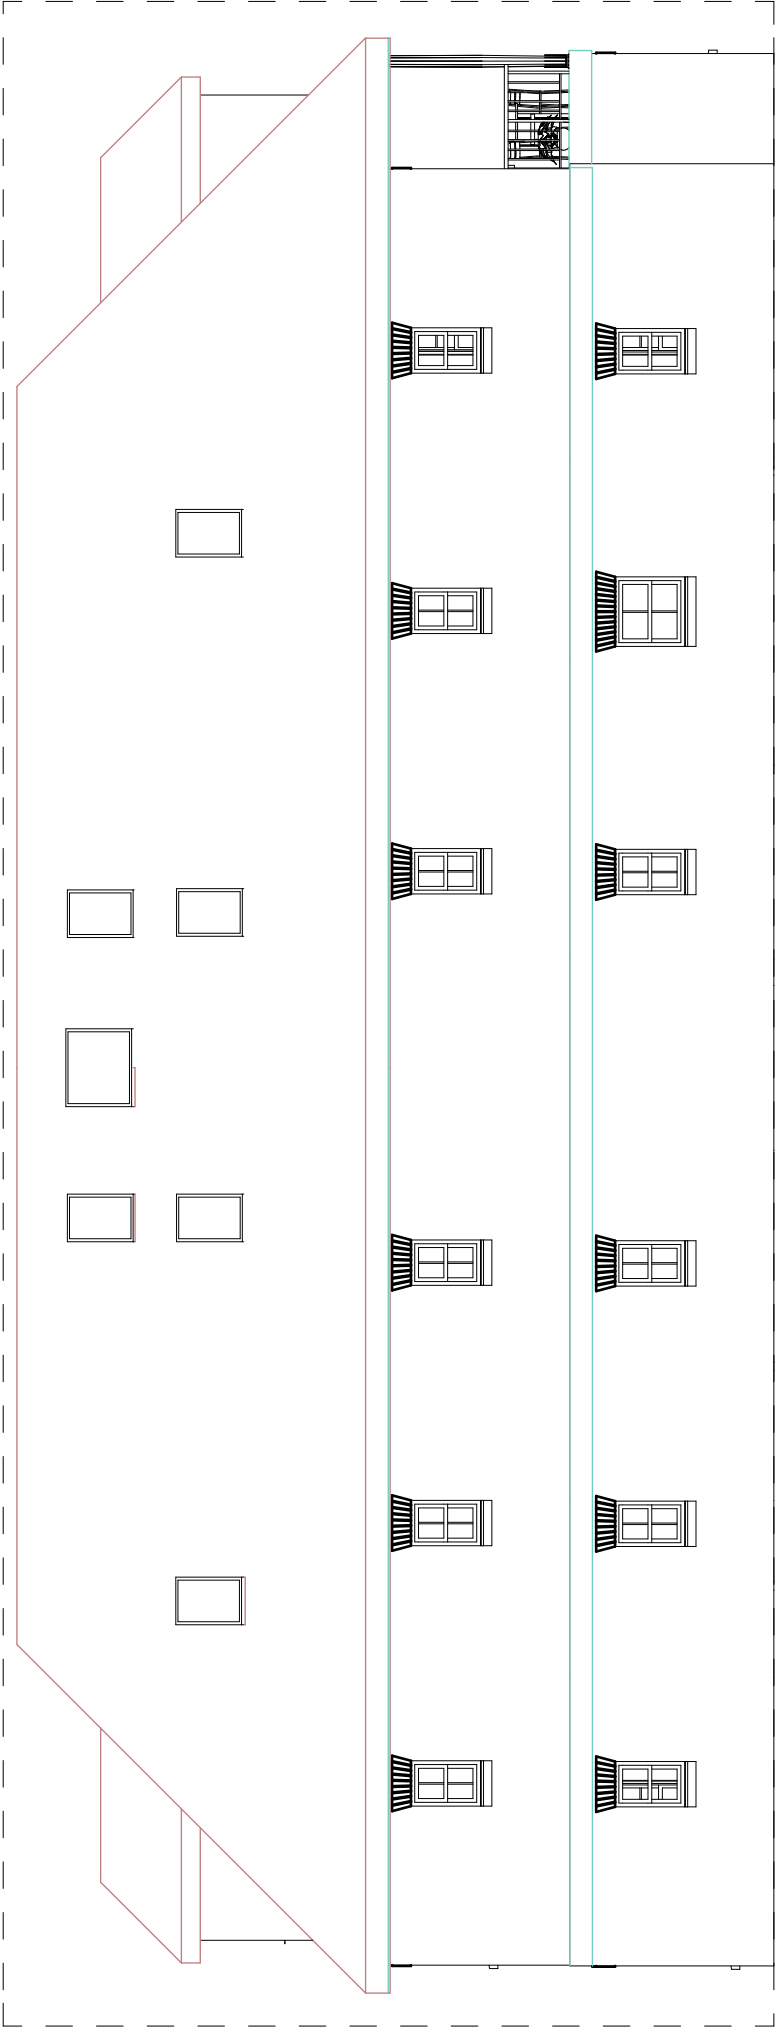

Elevation

1:100

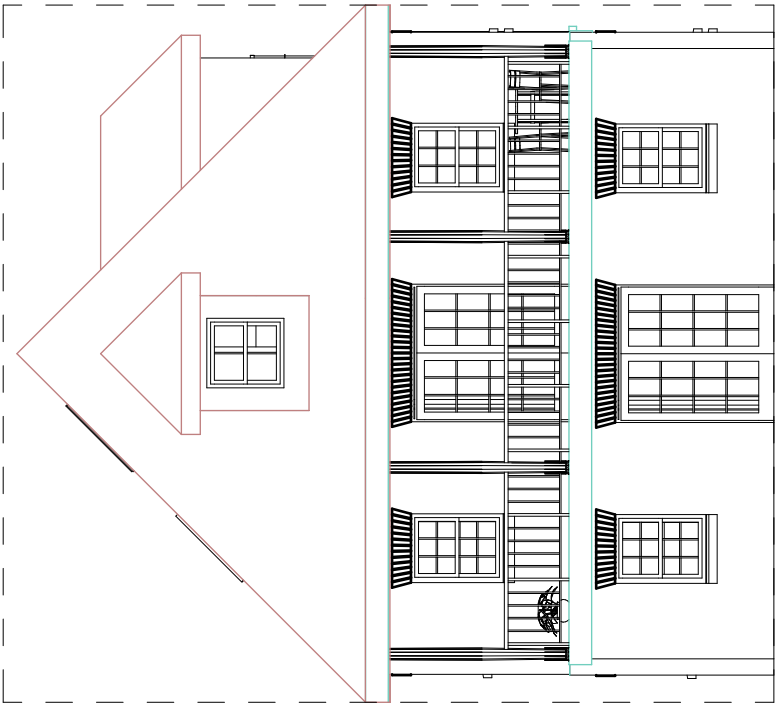

Elevation

1:100

© This drawing remains the property of The Keen Partnership and shall not be copied without prior written consent.

All dimensions to be checked on site and any discrepancies to be reported before work commences.


Notes:



No.8- on each block of flats Swift Bricks

Areas:

Site Area: 375.3^{M2}
Ground Floor Area : 65.7^{M2}
First Floor Area 59.6^{M2}
Total GIA: 125.3^{M2}
Parking : 2

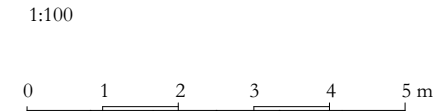

THE KEEN PARTNERSHIP
The Courtyard
Edinburgh Road
Reading RG30 2UA
Tel: 0118 9510 855
Fax: 0118 9510 866
chris@keenpartnership.co.uk
www.keenpartnership.co.uk



Job Title:
75-77 London Street Reading RG1 4GQ

Drawing Title:
No.10 - Biodiversity Enhancements- Swift bricks

Drawing Date: 18-06-2026	Status: Planning Conditions
Issue Date: 31/07/2026	Drawn By: CP
Job No: 9018	Drawing No: PLC-
	Rev: K