Existing Front Elevation
Scale 1:50

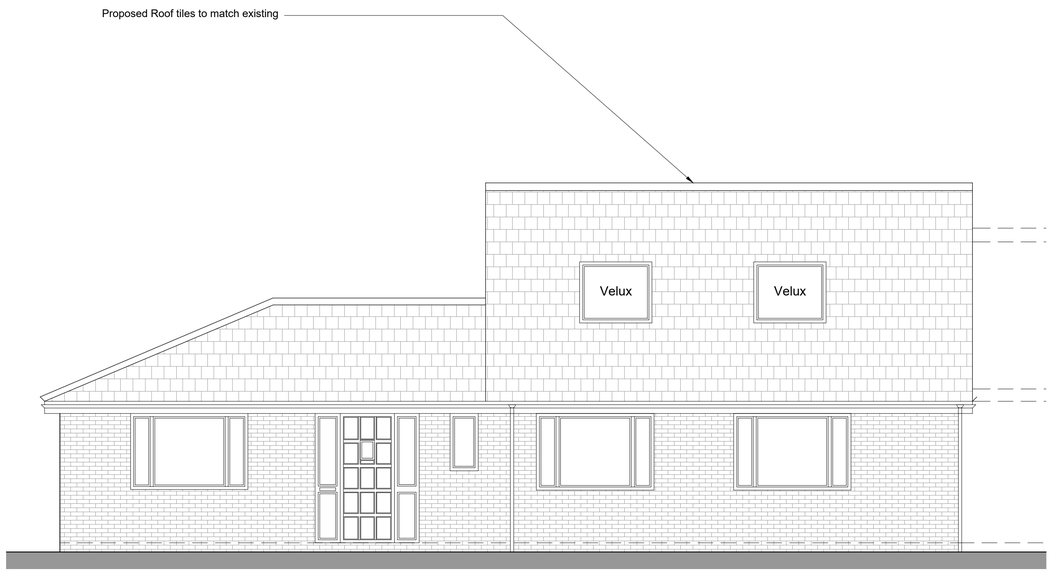

Proposed Front Elevation
Scale 1:50

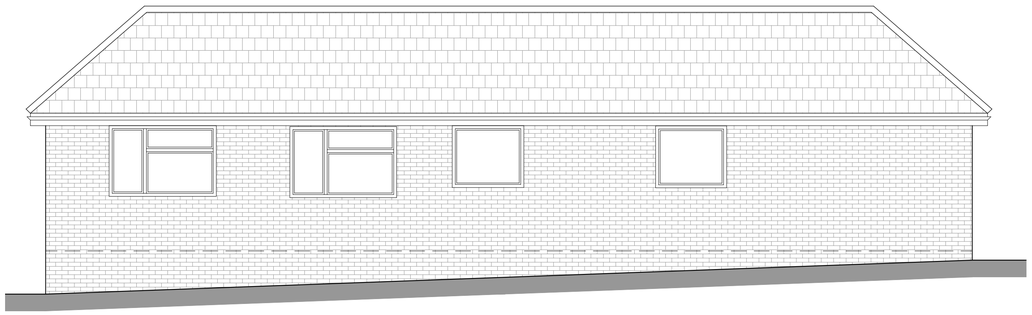

Existing Side Elevation
Scale 1:50

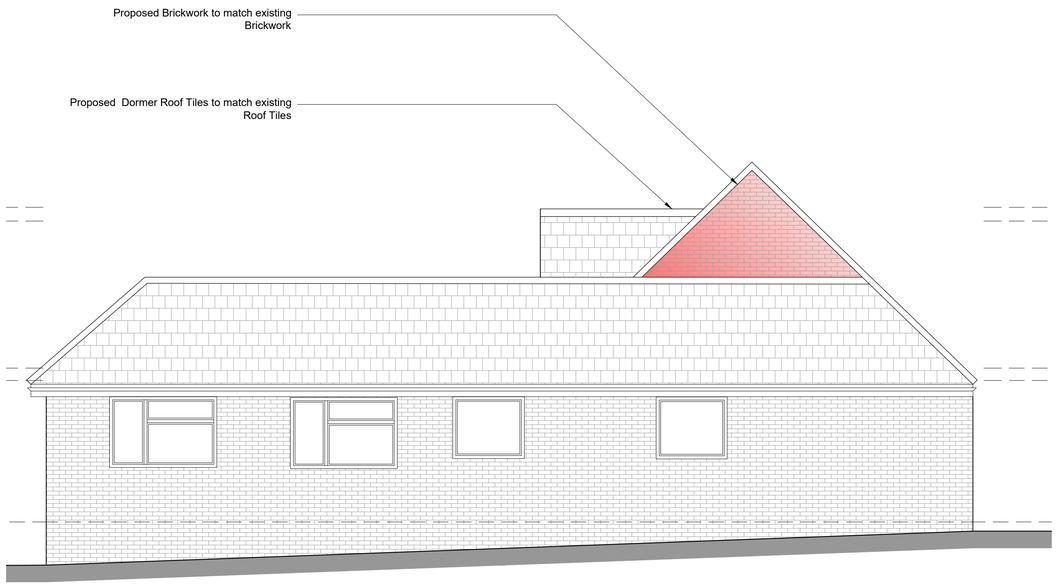

Proposed Side Elevation
Scale 1:50

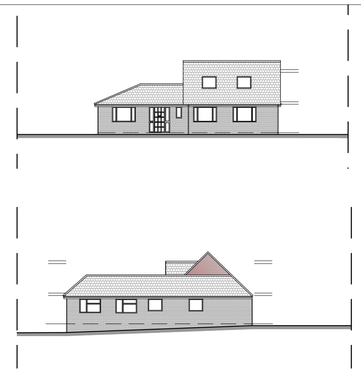

Proposed Elevations
Scale 1:250

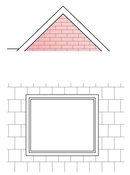

0 1000 2000 3000 4000 5000mm
SCALE 1:50

REV	DATE	DRN	CHKD	APPD	DESCRIPTION
F	29.07.26	JA	DA	JA	ISSUED FOR PLANNING APPROVAL
E	27.07.26	JA	DA	JA	ISSUED FOR PLANNING APPROVAL
D	27.03.26	JA	DA	JA	ISSUED FOR PLANNING APPROVAL
C	10.03.26	JA	DA	JA	ISSUED TO CLIENT
B	27.02.26	JA	DA	JA	ISSUED TO CLIENT
A	24.02.26	JA	DA	JA	ISSUED TO CLIENT

DRAWING STATUS
For Approval

BLUEBIRD DESIGN SERVICES
E: info@bluebirdengineering.co.uk
T: 0118 9583 551
A: 46 London Street, Reading, RG1 4SQ

CLIENT Mr & Mrs Carter

PROJECT 25 Queensborough Drive Caversham

TITLE Existing and Proposed Elevations Planning

DRAWN	DATE	SCALE
JA	Feb 26	1:50 @ A1

DRG NO	REV
A-1100	F

© BLUEBIRD ENGINEERING LTD 2022