
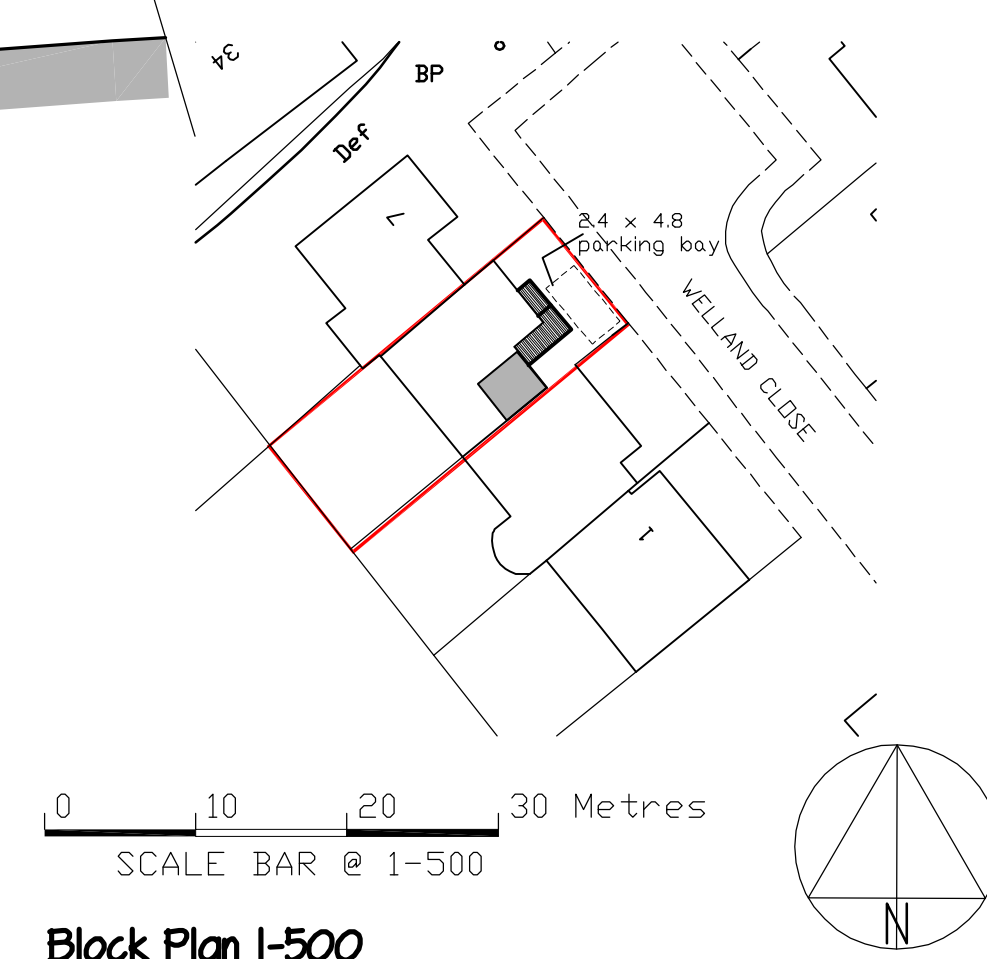
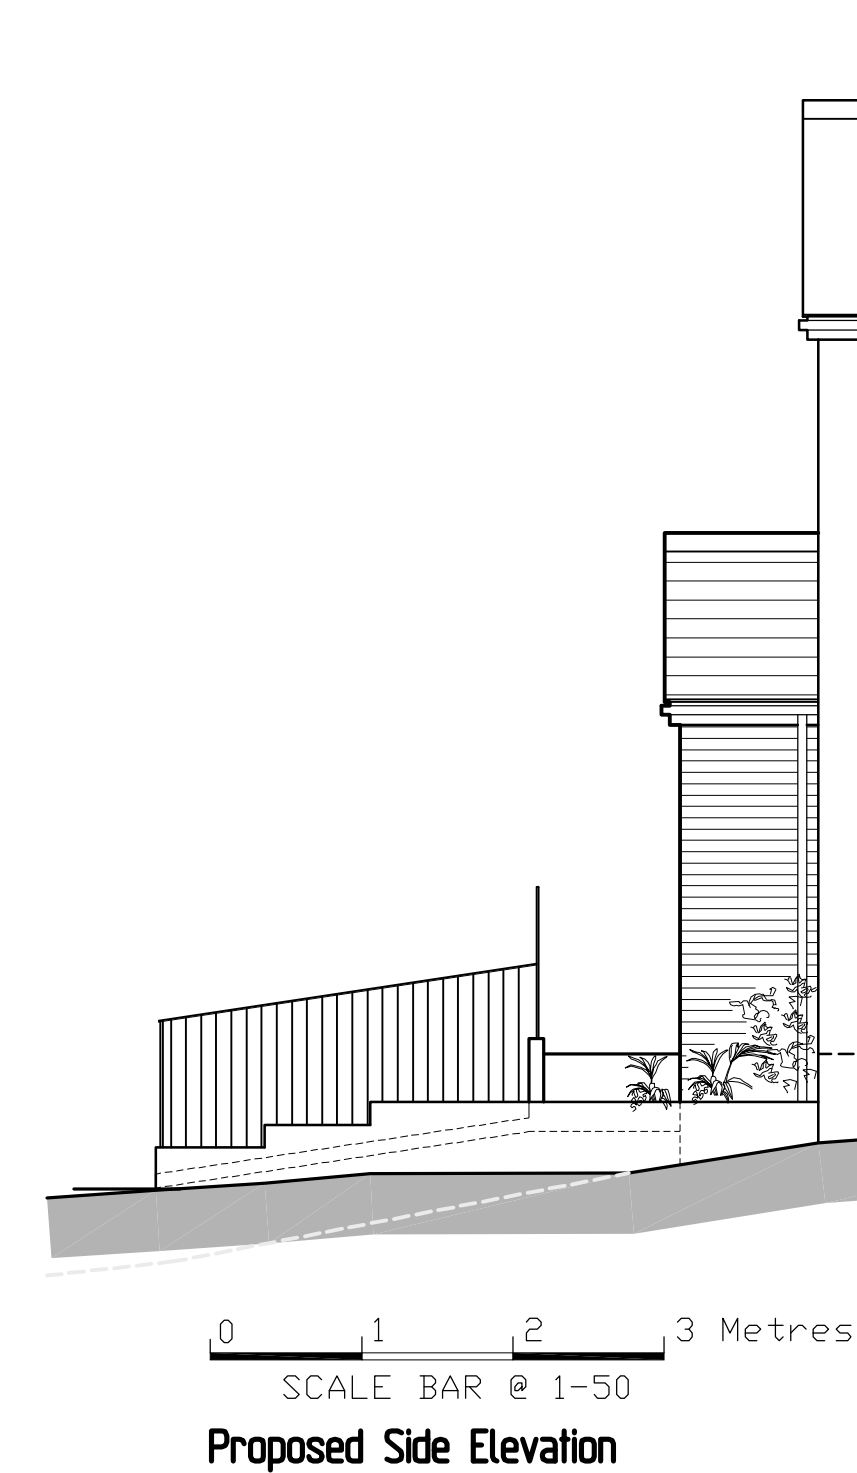
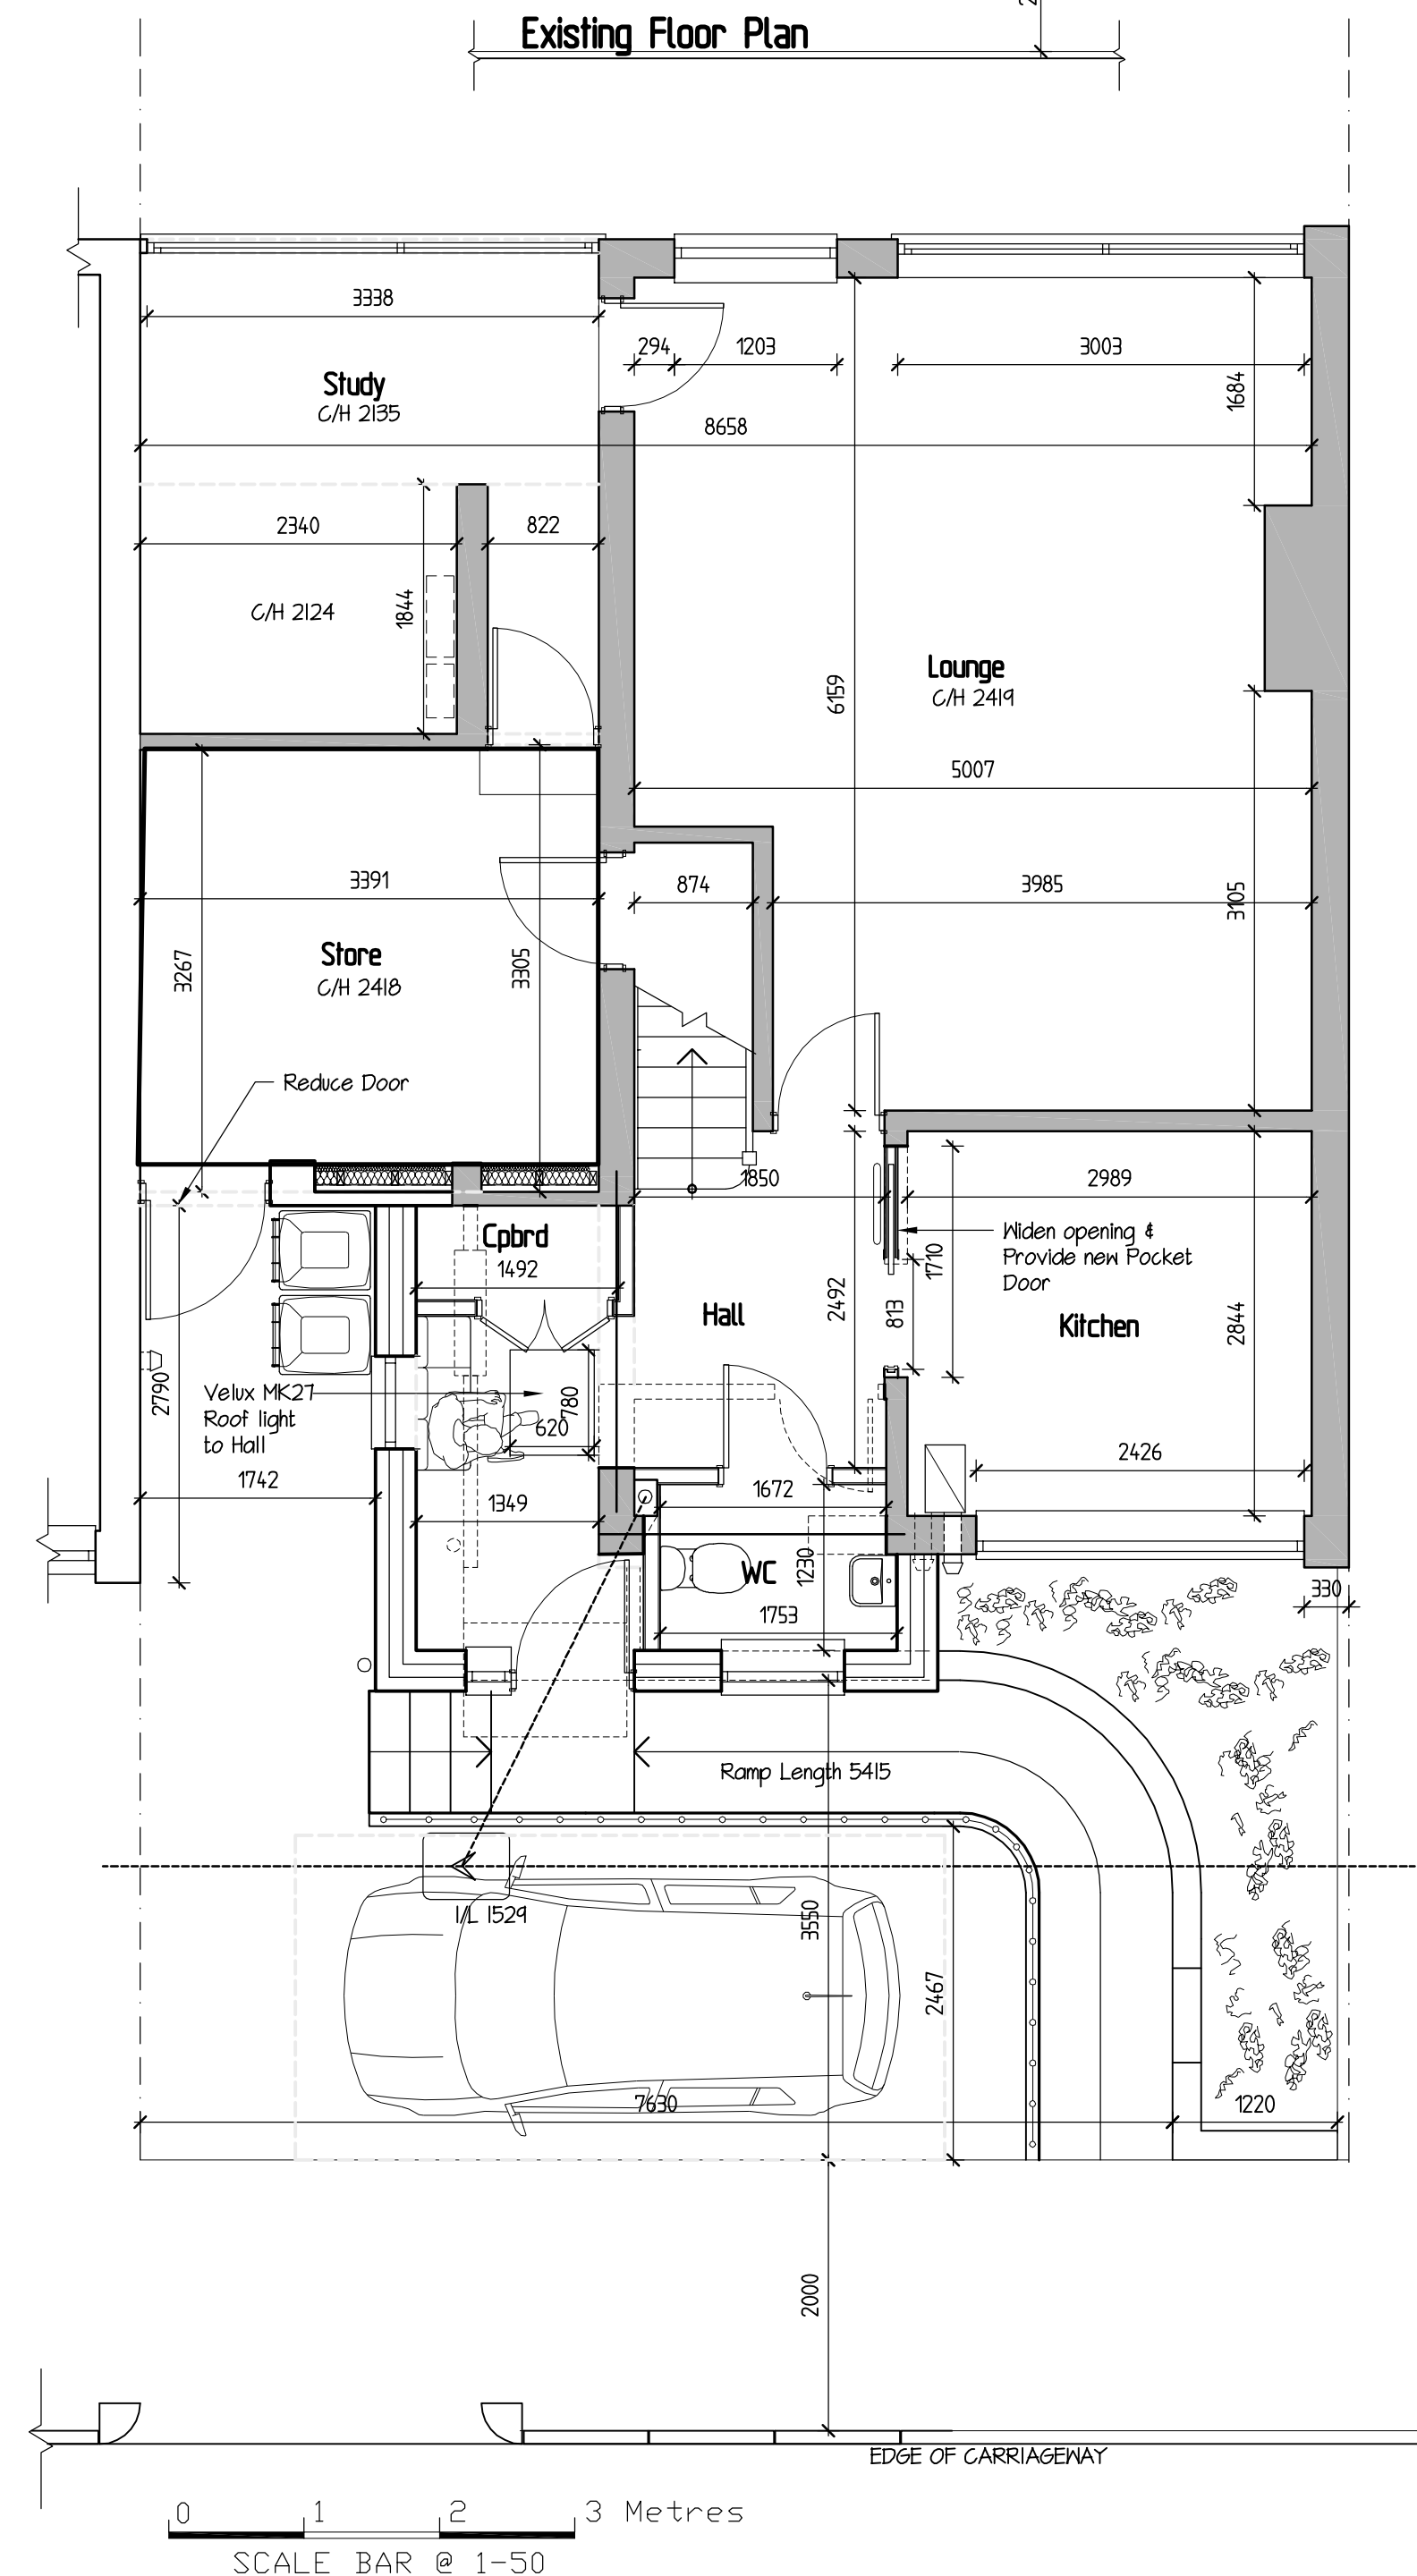
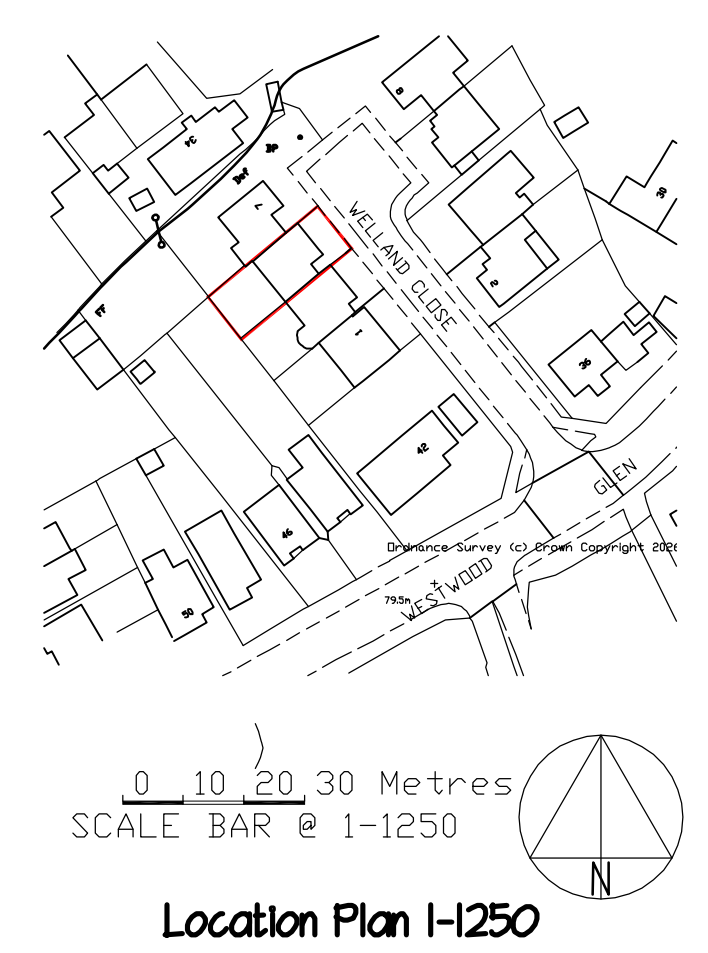
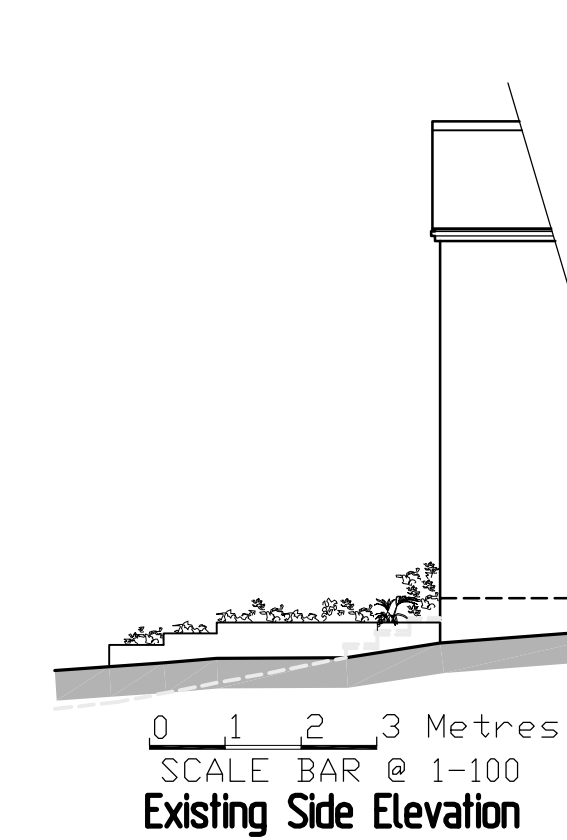
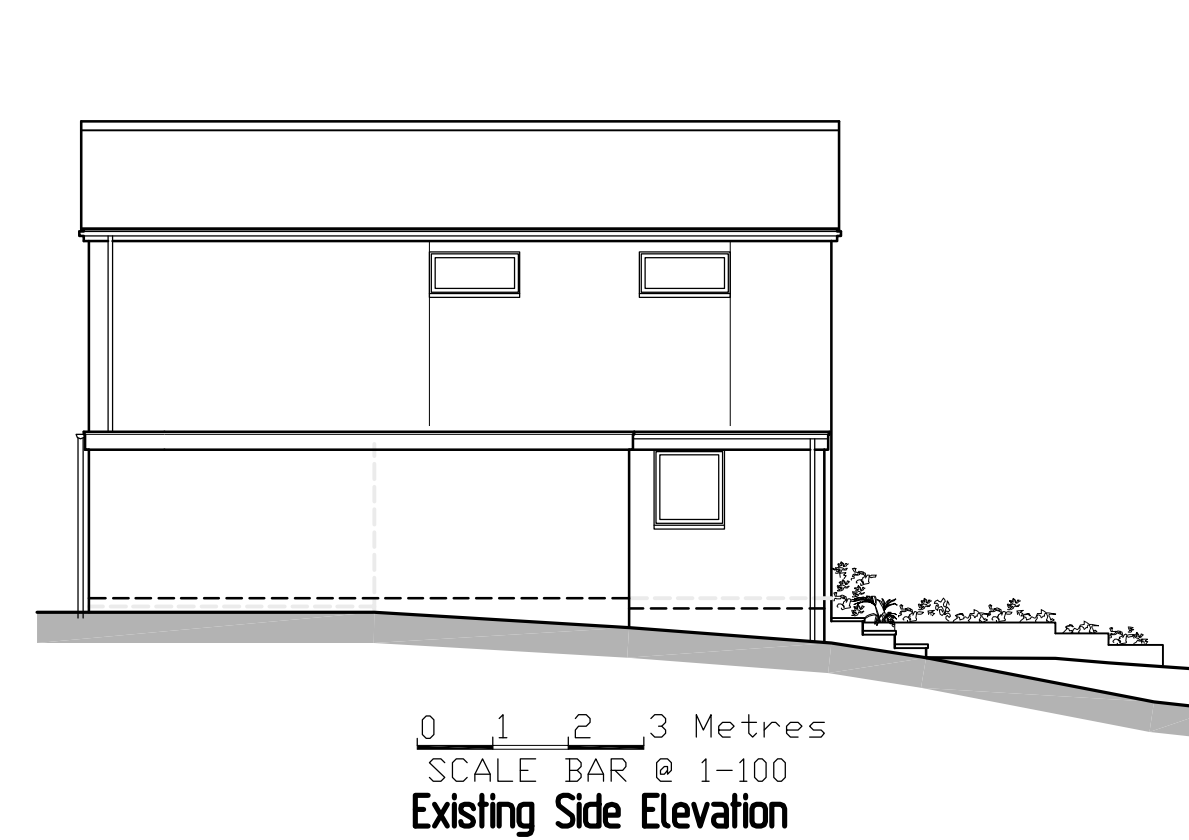
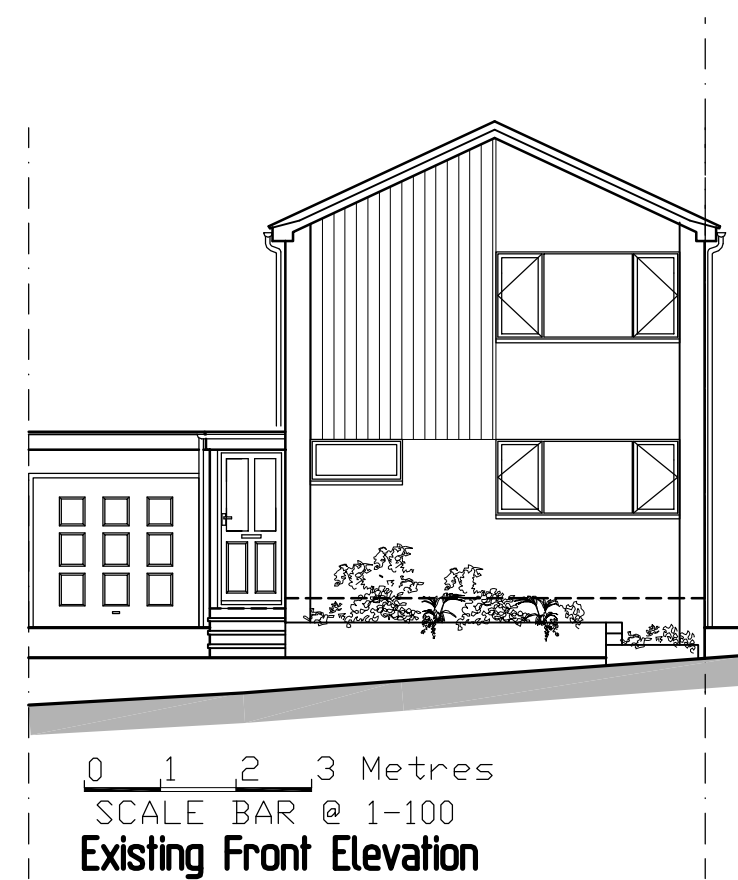


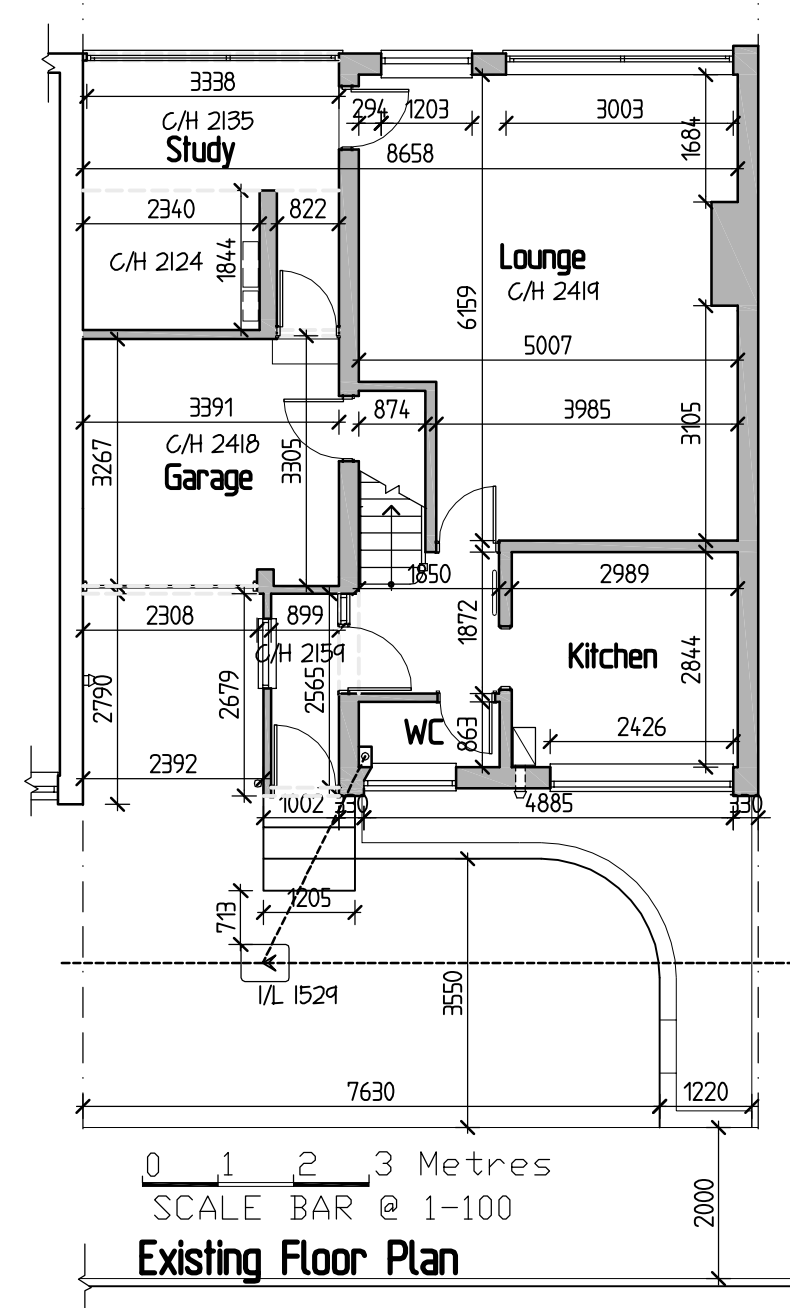

 **G R E G
Farrell**
Building & Design Consultant

43 Wandover Way,
Tilehurst, Reading,
Berks RG30 4RU
Tel & Fax: 0118 941 6249
Mobile: 07967 009862
greg@gregfarrell.co.uk

Planning, Building Regulations & Structural Design

REVISIONS		
Rev.	Description	Date
A	Clients updates added	29-05-2026
B	Clients updates added	14-07-2026
C	Location and block plan added	5-8-2026

JOB TITLE

5 Welland Close
Tilehurst

TITLE

Existing & Proposed Plans & Elevations

SCALE 1:50 1:100

DATE May 2026

DRAWING No. 01 C