



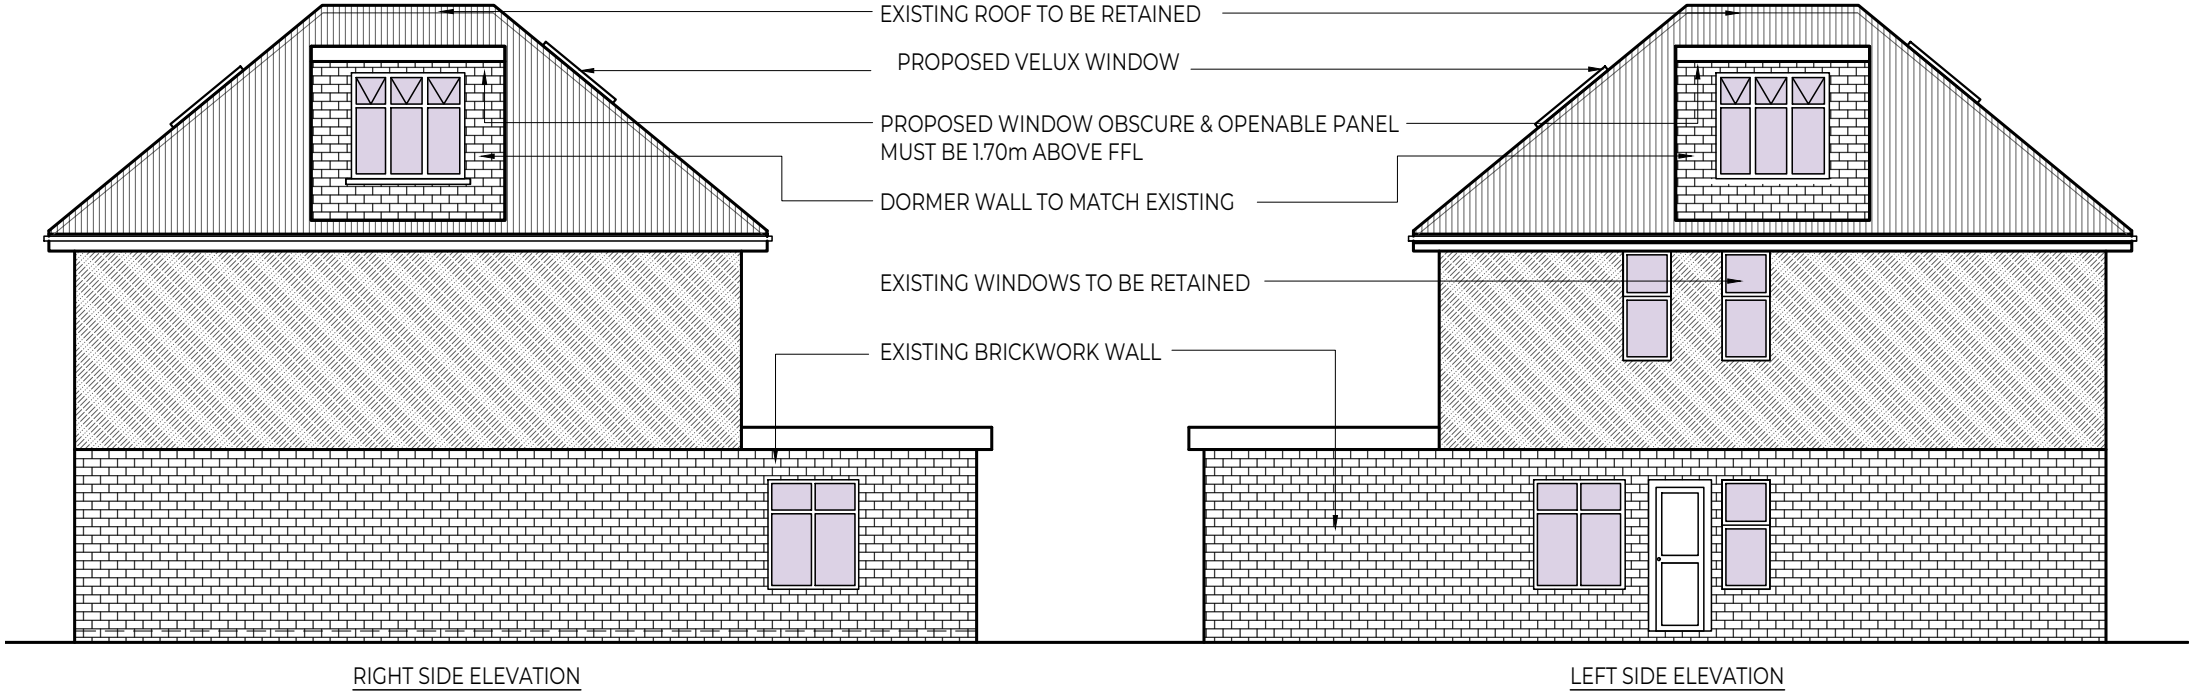

PROPOSED SIDE ELEVATIONS
SCALE 1:100

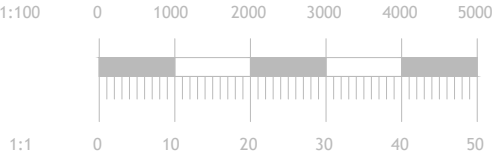

Proj: 29/06/26	FOR INFORMATION	MK	M.R.
REV: DATE	DESCRIPTION	BY	APP
Client Name			
Khalid Hussain			
Project Address			
20 Church End Lane, Reading, Tilehurst, RG30 4UT			
Section			
Loft Conversion			
Project title			
Structural			
Drawing title			
PROPOSED SIDE ELEVATIONS			
 M.R. ENGINEERING DESIGN LTD. 4 LUCAS ROAD, HIGH WYCOMBE BUCKS, HP12 6QE Tel: +44 7976 763007, mail: mohammedrafiqueg@outlook.com			
Drawing Status			
For Planning Application Approval			
Project no. MR-2026-20			
Dwg no. EX-S-1004	Date 29-06-2026	Scale 1:100	
Drawn MK	Checked M.R.	Revision P01	