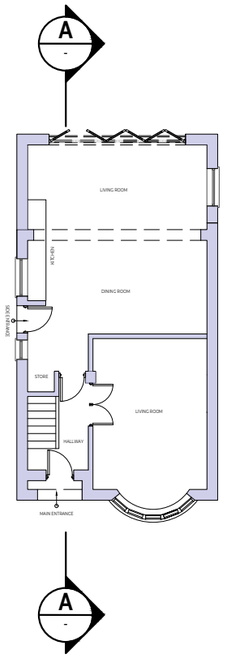

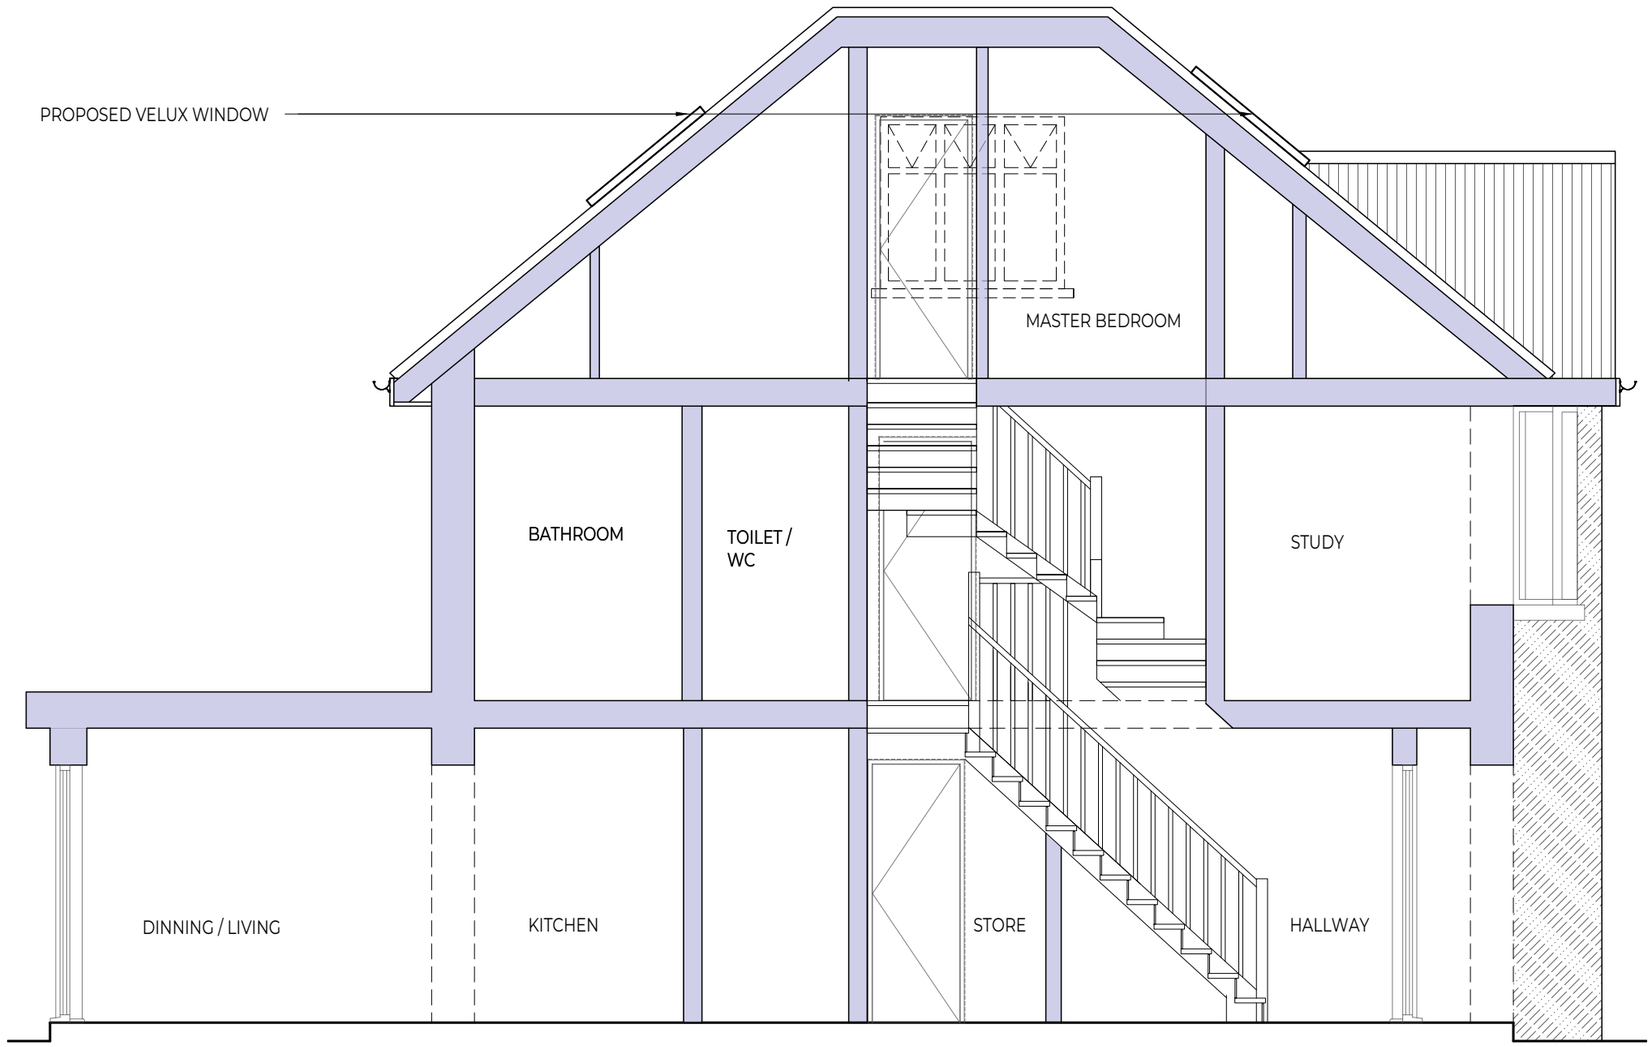

- SECTION A-A

SCALE 1:50

-

REV	DATE	DESCRIPTION	BY	APP
P01	29/06/26	FOR INFORMATION	MK	M.R

Client Name

Khalid Hussain

Project Address

20 Church End Lane, Reading, Tilehurst, RG30 4UT

Section

Loft Conversion

Project title

Structural

Drawing title

PROPOSED SECTION A-A

M.R. ENGINEERING
DESIGN LTD.
4 LUCAS ROAD, HIGH WYCOMBE
BUCKS, HP13 6QE
Tel : +44 7976 763007,
mail : mohammedrafiqeng@outlook.com

Drawing Status

For Planning Application Approval

Project no.		
MR-2026-20		
Dwg no.	Date	Scale
EX-S-1006	29-06-2026	1:50
Drawn	Checked	Revision
MK	M.R.	P01

1:50 0 1000 2000

1:1 0 10 20 30 40 50