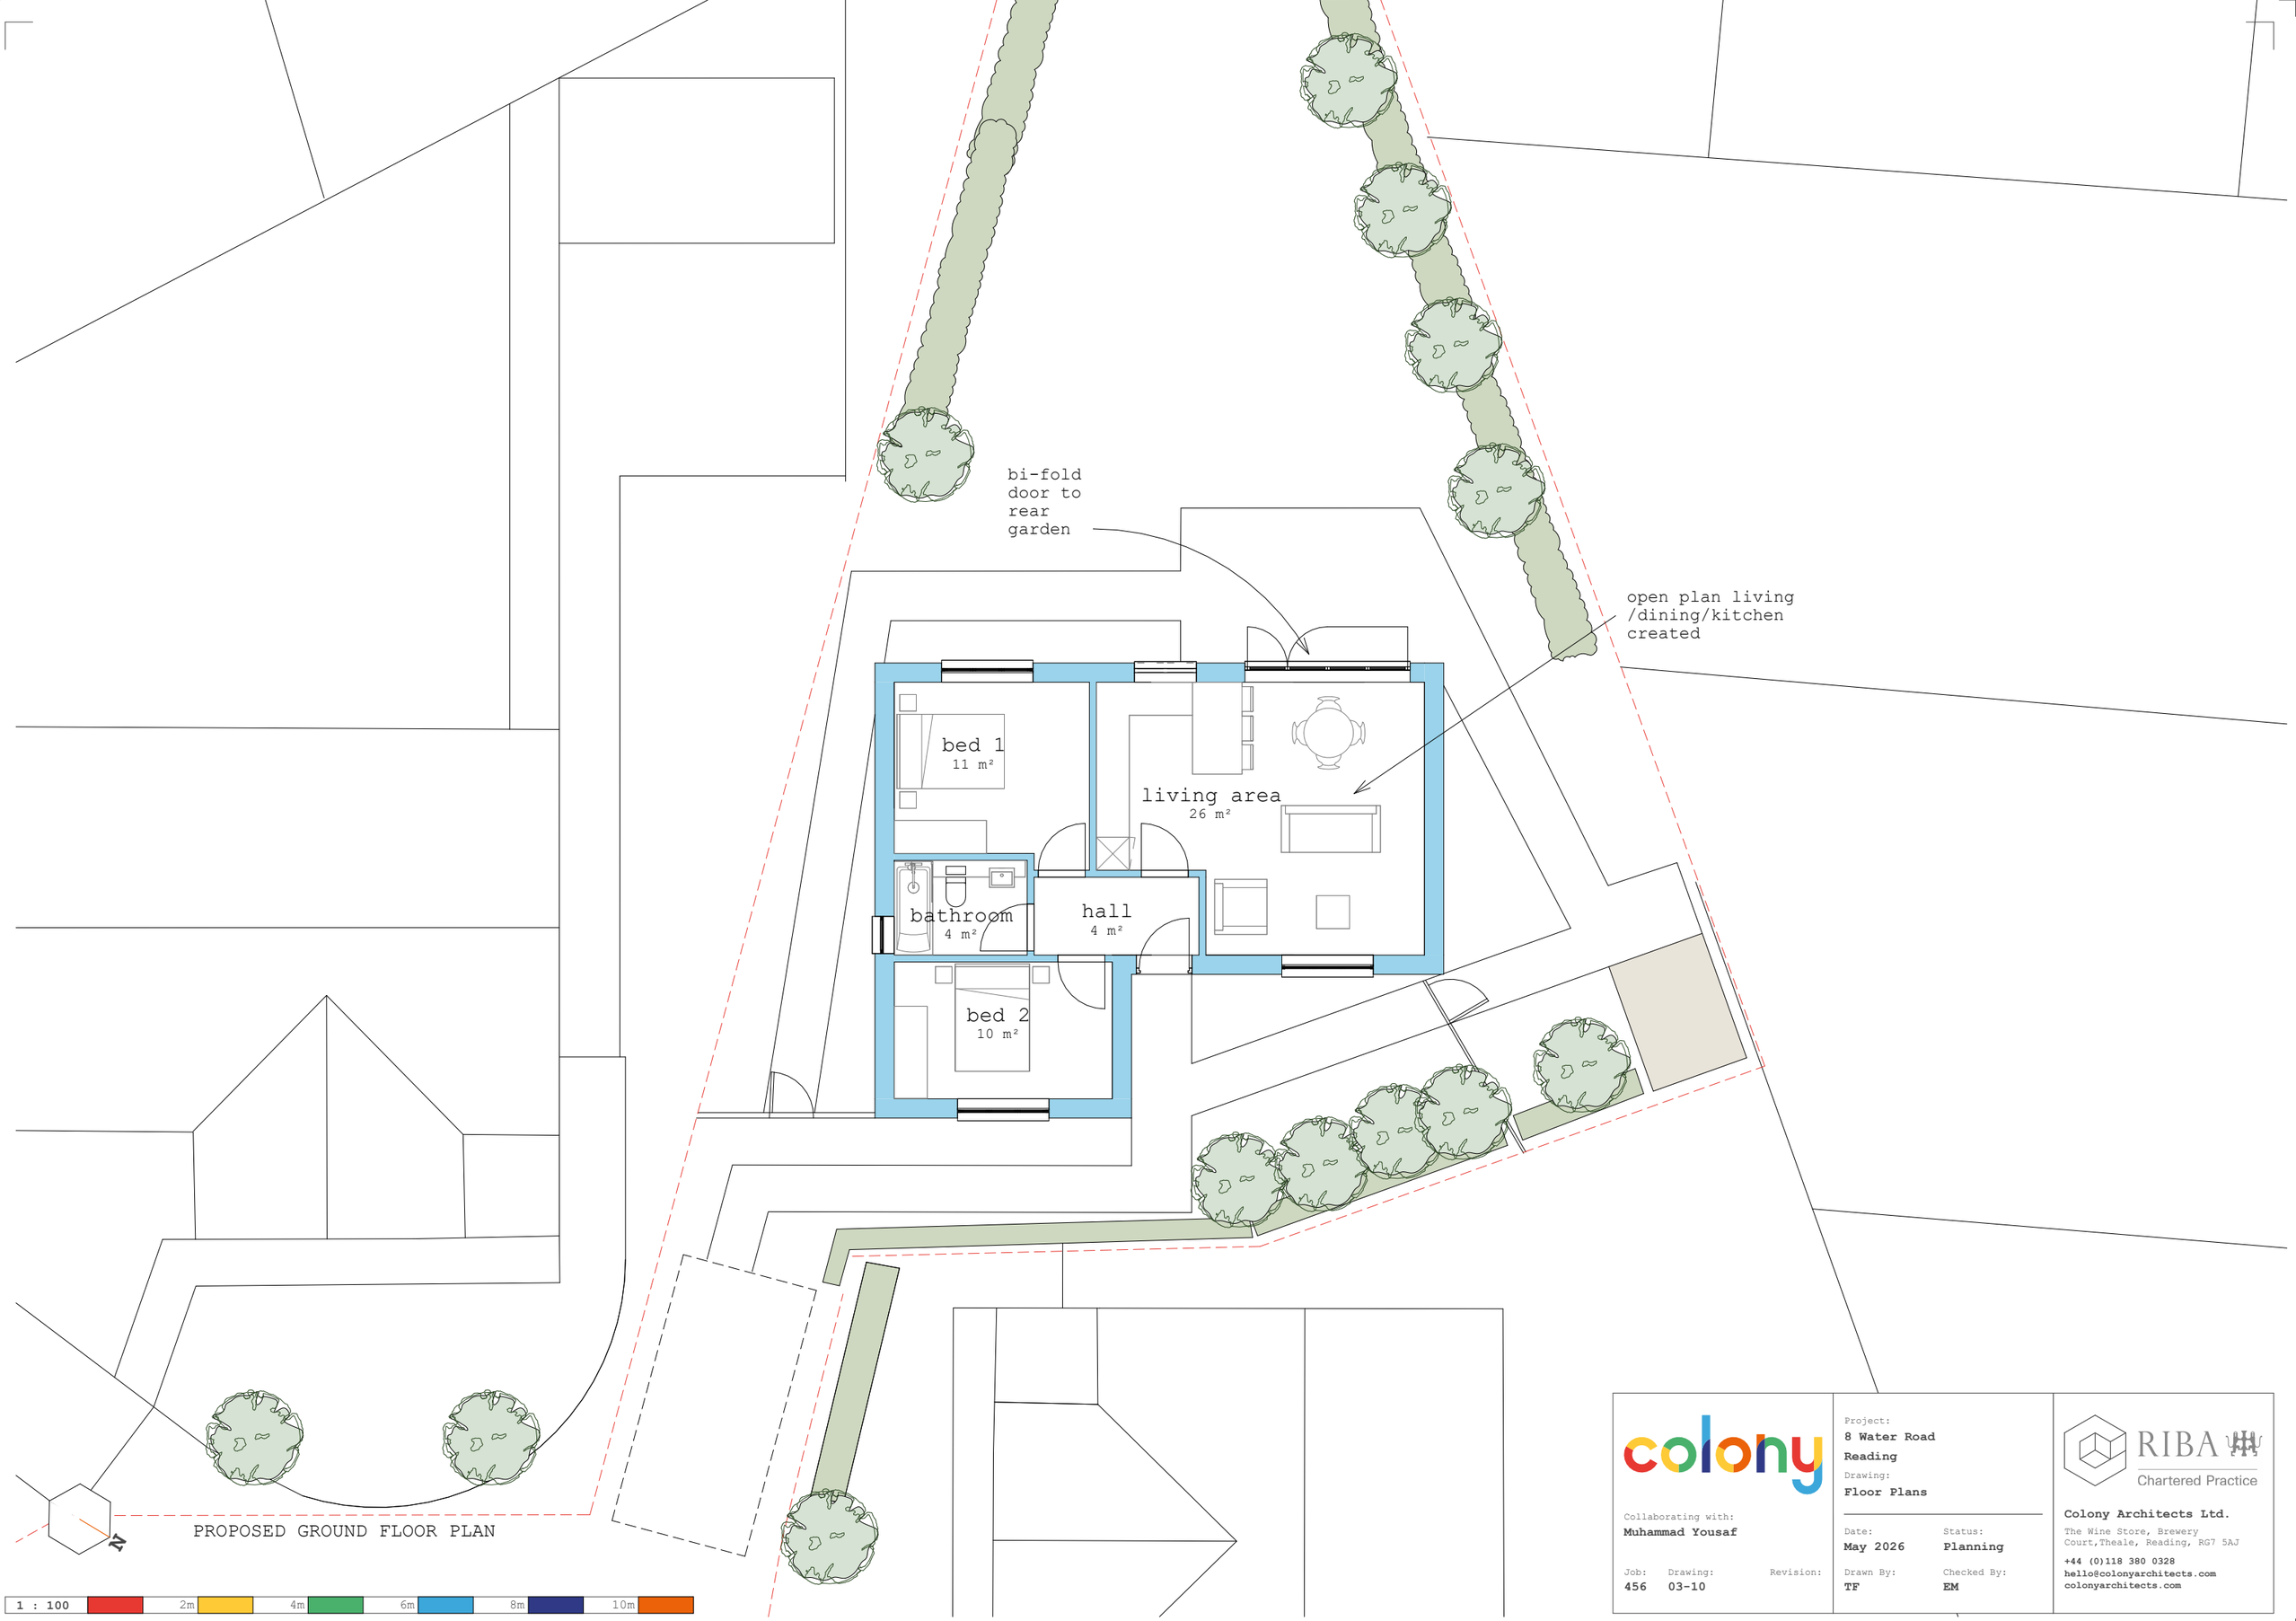

colony

Collaborating with:
Muhammad Yousaf

Job: **456**
Drawing: **03-10**
Revision:

Project:
8 Water Road
Reading

Drawing:
Floor Plans

Date: **May 2026**
Status: **Planning**
Drawn By: **TF**
Checked By: **EM**

RIBA Chartered Practice

Colony Architects Ltd.
The Wine Store, Brewery Court,Theale, Reading, RG7 5AJ
+44 (0)118 380 0328
hello@colonyarchitects.com
colonyarchitects.com

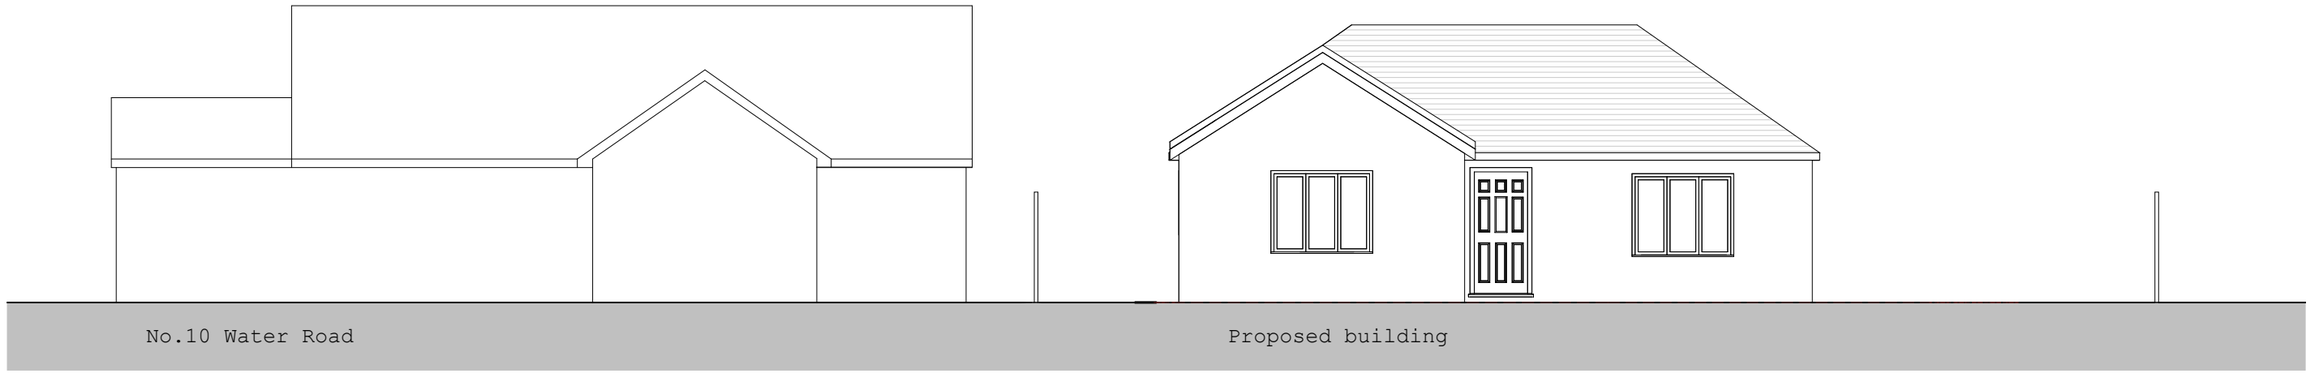

FRONT (NORTH EAST) ELEVATION

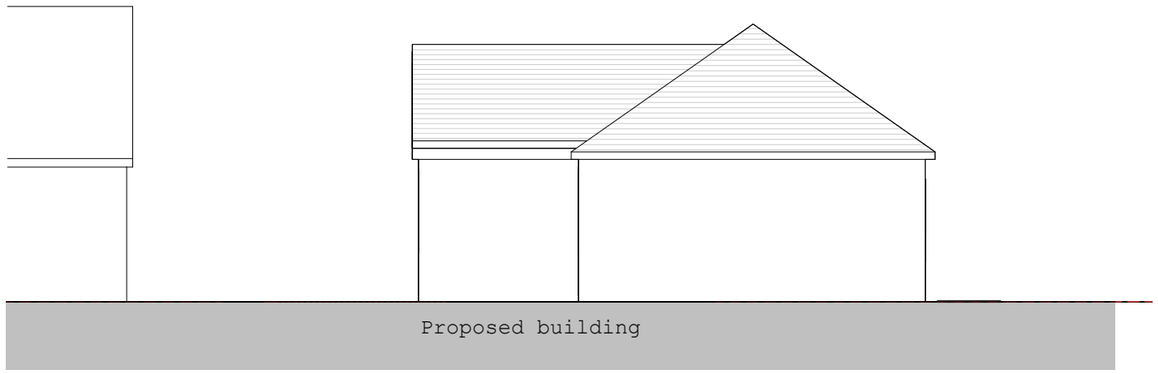

SIDE (NORTH WEST) ELEVATION

1 : 100 | 2m | 4m | 6m | 8m | 10m

Collaborating with:
Muhammad Yousaf

Job: **456**
Drawing: **05-10**
Revision:

Project:
8 Water Road
Reading
Drawing:
Front & Side Elevations

Date: **May 2026**
Status: **Planning**
Drawn By: **TF**
Checked By: **EM**

RIBA Chartered Practice
Colony Architects Ltd.
The Wine Store, Brewery Court,Theale, Reading, RG7 5AJ
+44 (0)118 380 0328
hello@colonyarchitects.com
colonyarchitects.com

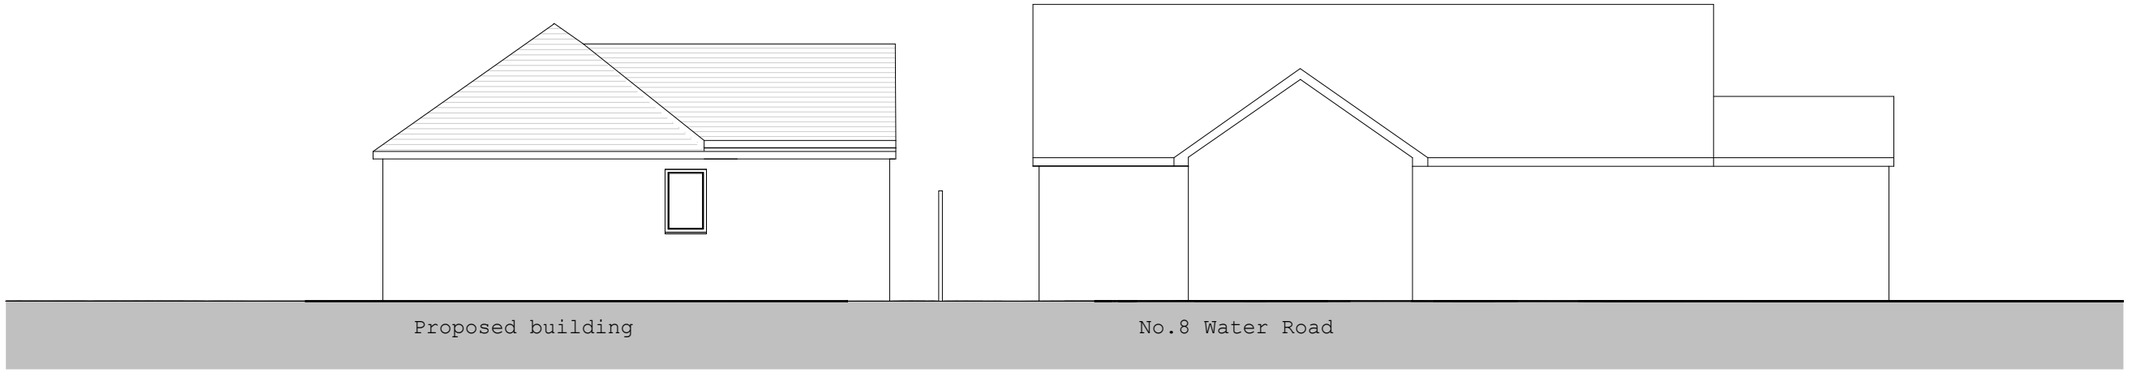

SIDE (SOUTH EAST) ELEVATION

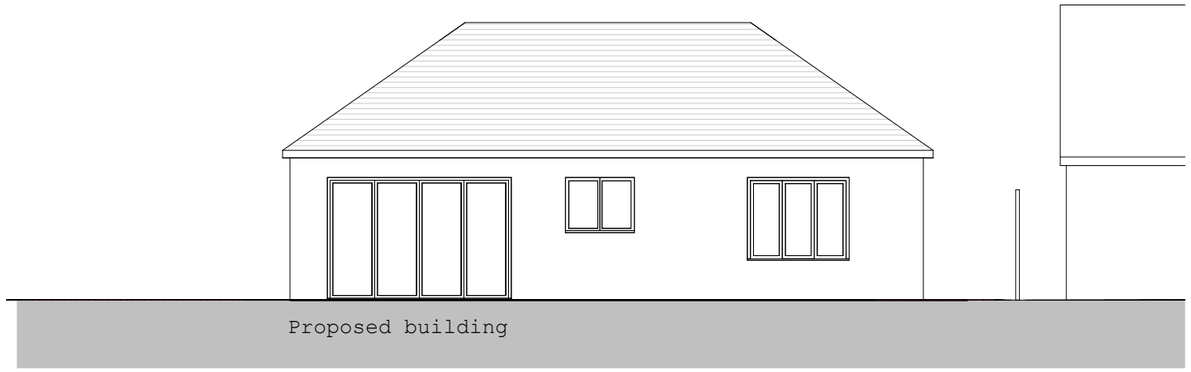

REAR (SOUTH WEST) ELEVATION

1 : 100 | 2m | 4m | 6m | 8m | 10m

colony

Collaborating with:
Muhammad Yousaf

Job: **456**
Drawing: **05-11**
Revision:

Project:
8 Water Road
Reading
Drawing:
Rear & Side Elevations

Date: **May 2026**
Status: **Planning**
Drawn By: **TF**
Checked By: **EM**

RIBA Chartered Practice

Colony Architects Ltd.
The Wine Store, Brewery Court,Theale, Reading, RG7 5AJ
+44 (0)118 380 0328
hello@colonyarchitects.com
colonyarchitects.com