



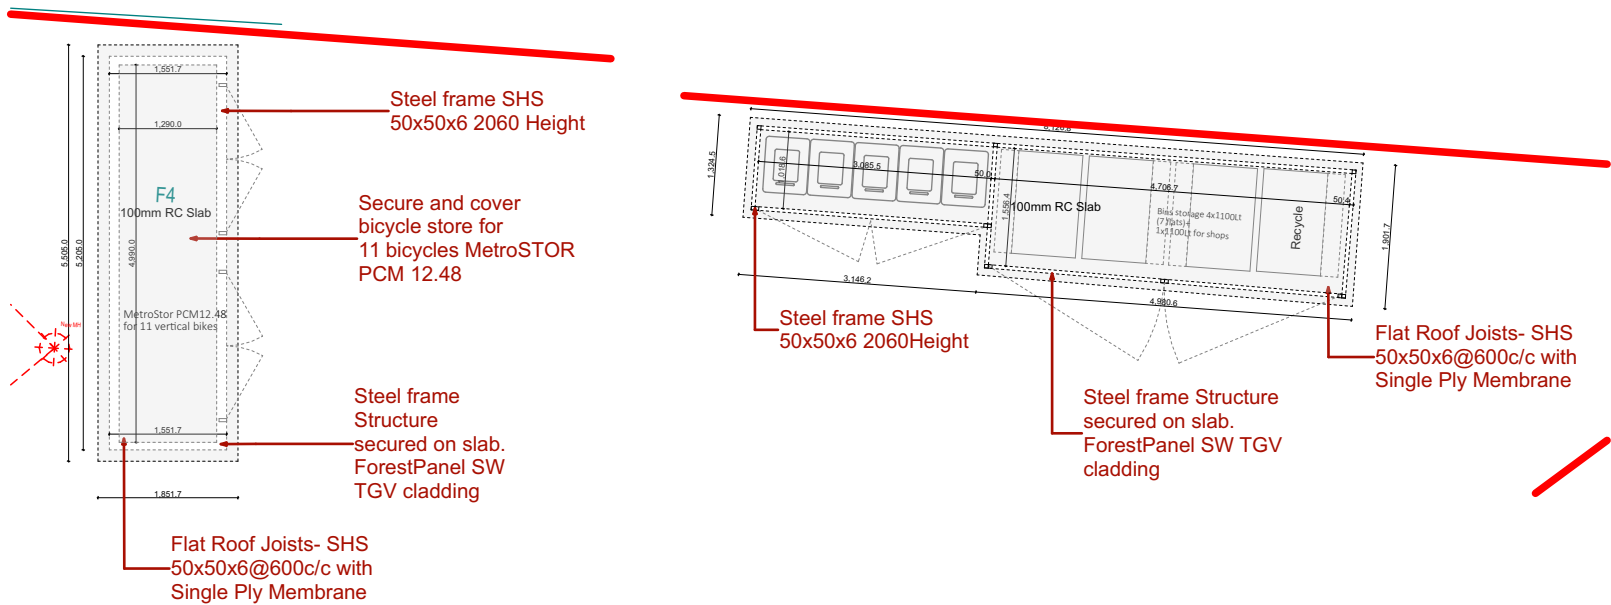


PLC-NB-9-10 Bike Store and Refuse Construction plan 1:100

SOLID FLOOR for Bike Store and Refuse

Solid ground floor to consist of 150mm consolidated well-rammed hardcore, blinded with 50mm sand blinding. Provide 100mm ST2 or Gen2 ground bearing slab concrete mix to conform to BS 8500-2 over a 1200 gauge polythene DPM. Where drain runs pass under new floor, provide A142 mesh 1.0m wide and min 50mm concrete cover over length of drain.

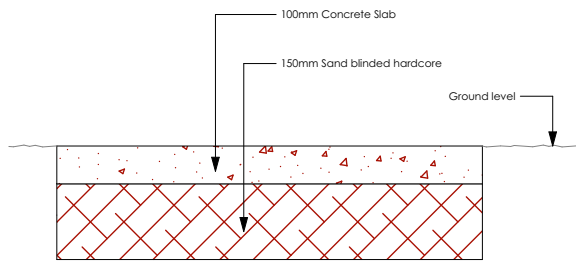

F4 RC Slab Bike Store and Refuse 1:20

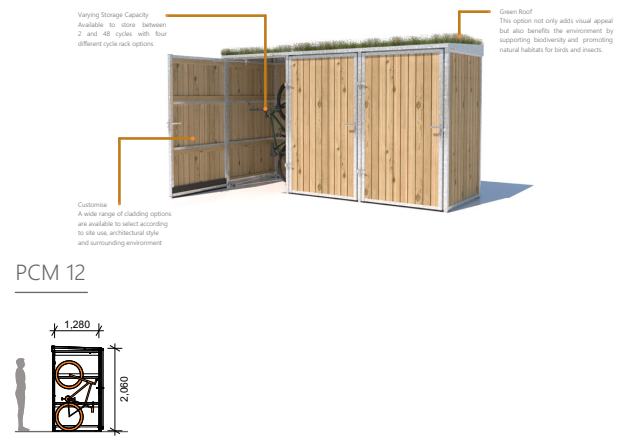

Model	Vertical Storage	Depth (mm)	Width (mm)	Height (mm)
PCM 12.48	11x Cycles	1280	4890	2060

© This drawing remains the property of The Keen Partnership and shall not be copied without prior written consent.

All dimensions to be checked on site and any discrepancies to be reported before work commences.

Notes:

1:200

0 2 4 6 8 10 m

THE

KEEN

PARTNERSHIP

The Courtyard
Edinburgh Road
Reading
RG30 2UA
Tel: 0118 9510855
Fax: 0118 951866
Email: info@keenpartnership.co.uk

Client:

Krish Food & Leisure Ltd
Mr. Parihar

Job Title:

New Development rear to
2-4 Church Street, Caversham
Reading RG4 -8AT

Drawing Title:

Bike Store and Refuse

Status:

Planning Conditions

Date Drawn:	Drawn By:	Scale:
17-11-2025	C.P.	1:50, 1:100, 1:20 @A3
Job No:	Drg No:	Rev:
8636-16	PLC-NB- 9-10- REV A	05/05/2026