


No Parking On Site Available

No footpath/ road closures at all times.

Deliveries should not be made to site between 8.00am-9:15am and 5:00-6:00pm, Monday to Friday within peak traffic hours. Deliveries should not be made to site between 8.00am-9:15am and 5:00-6:00pm, Monday to Friday within peak traffic hours.

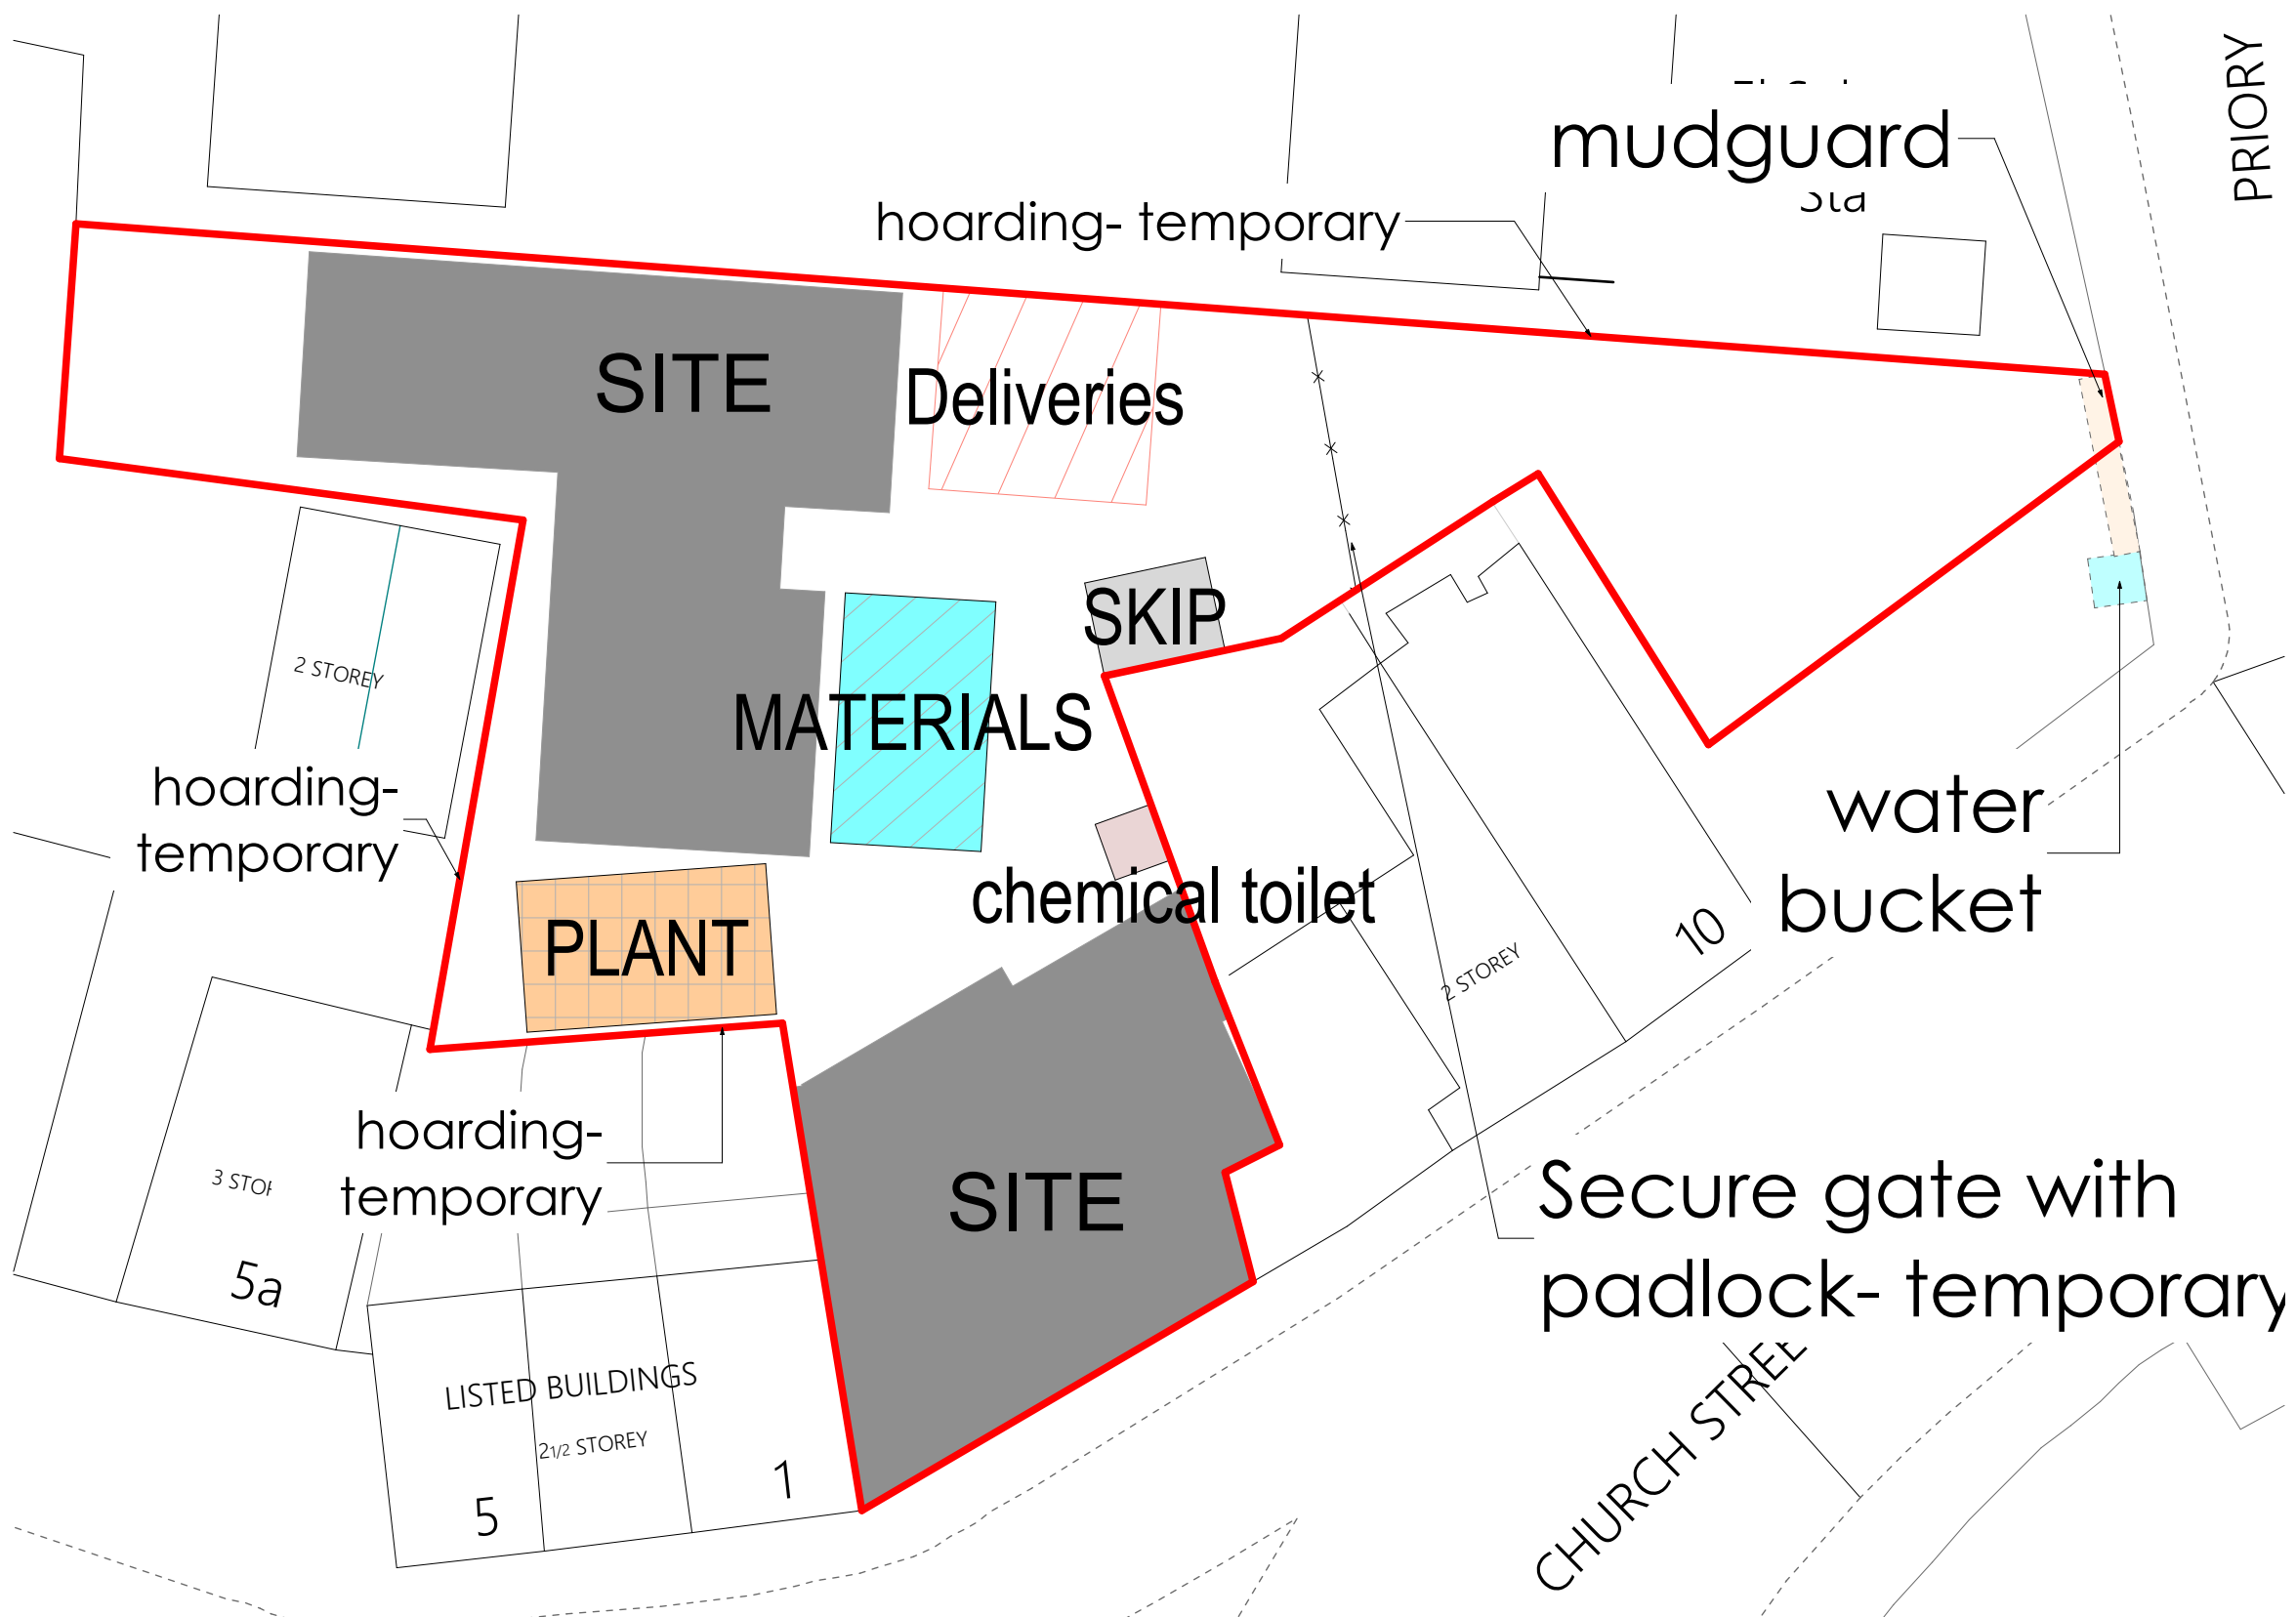

© This drawing remains the property of The Keen Partnership and shall not be copied without prior written consent.

All dimensions to be checked on site and any discrepancies to be reported before work commences.

Notes:

1:200

0 2 4 6 8 10 m

THE
KEEN
PARTNERSHIP

The Courtyard
Edinburgh Road
Reading
RG30 2UA

Tel: 0118 9510855

Fax: 0118 951866

Email: info@keenpartnership.co.uk

Client:

Krish Food & Leisure Ltd
Mr. Parihar

Job Title:

New Development rear to
2-4 Church Street, Caversham
Reading RG4 -8AT

Drawing Title:

CMS plan

Status:

Planning Conditions

Date Drawn:

17-11-2025

Drawn By:

C.P.

Scale:

1:200@A3

Job No:

8636-16

Drg No:

PLC-NB- 8-REV
A

Rev:

05/05/2026