



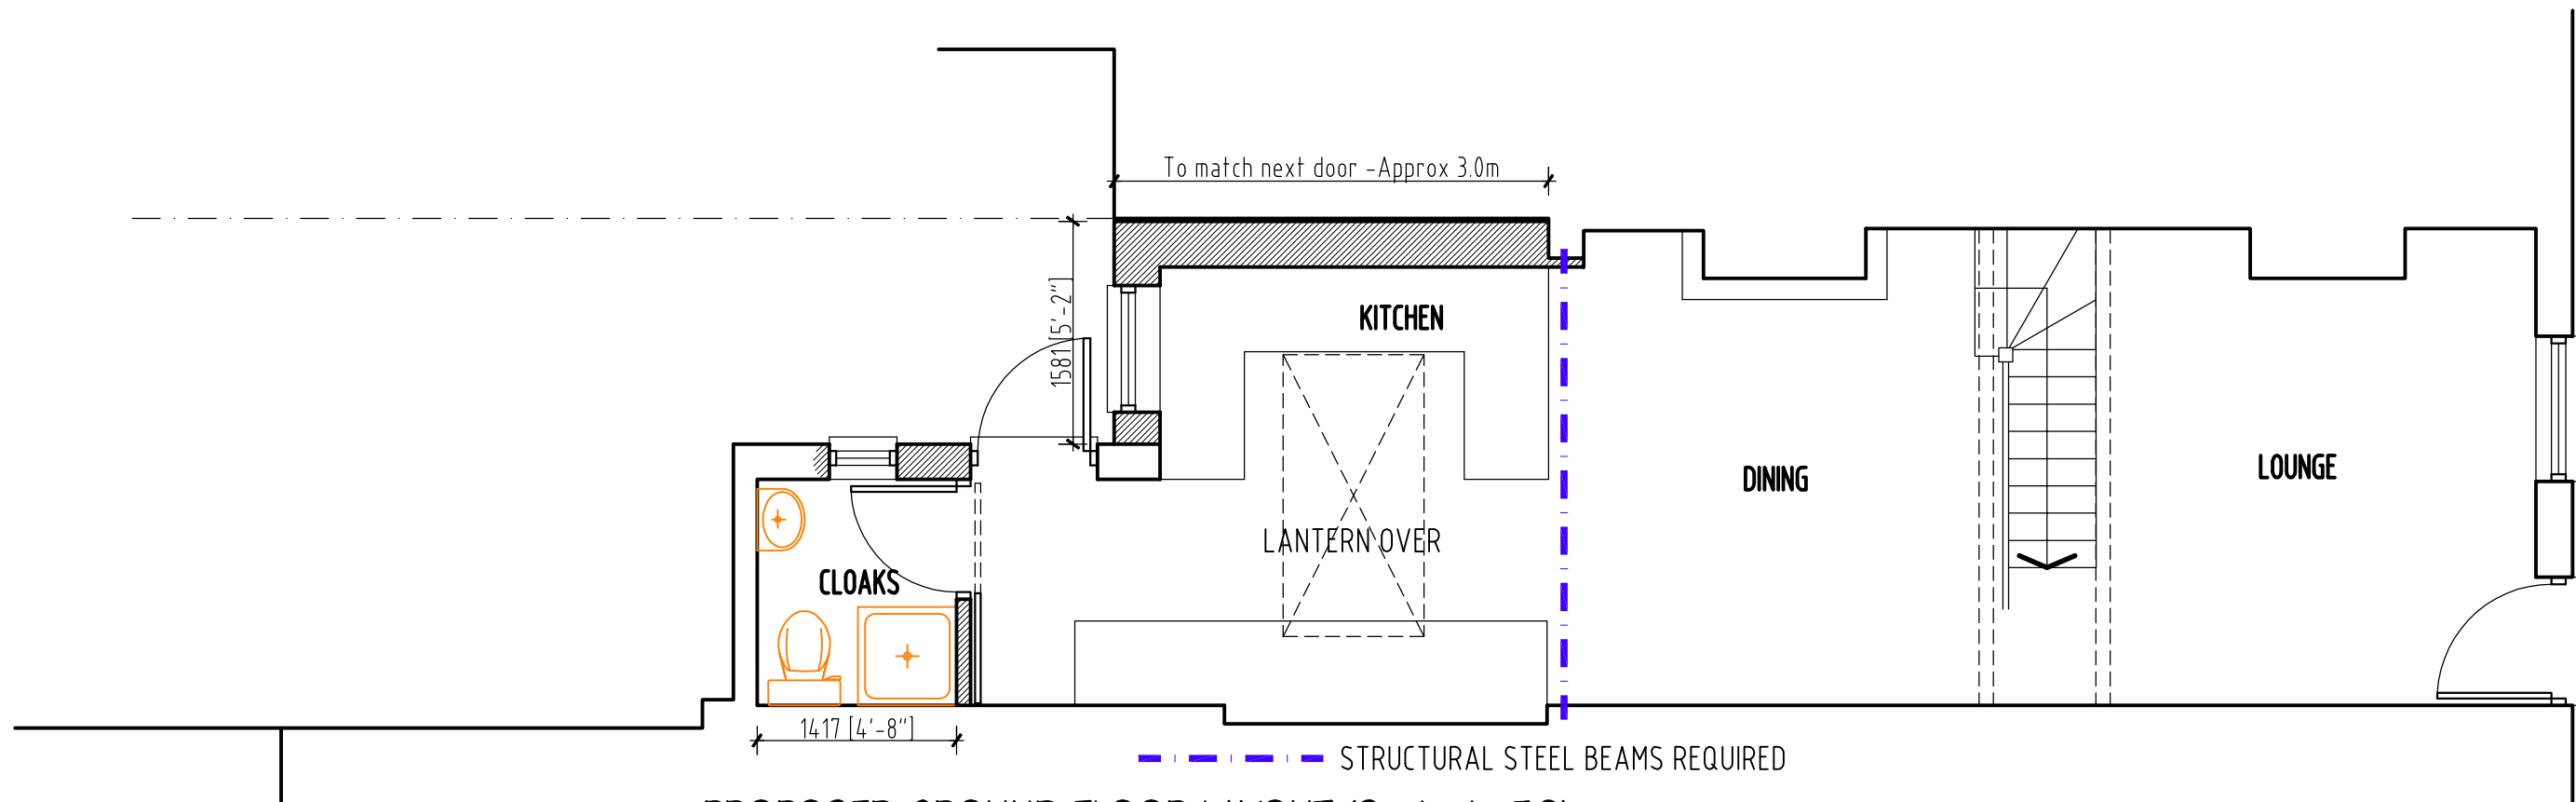

PROPOSED GROUND FLOOR LAYOUT (Scale 1 : 50)

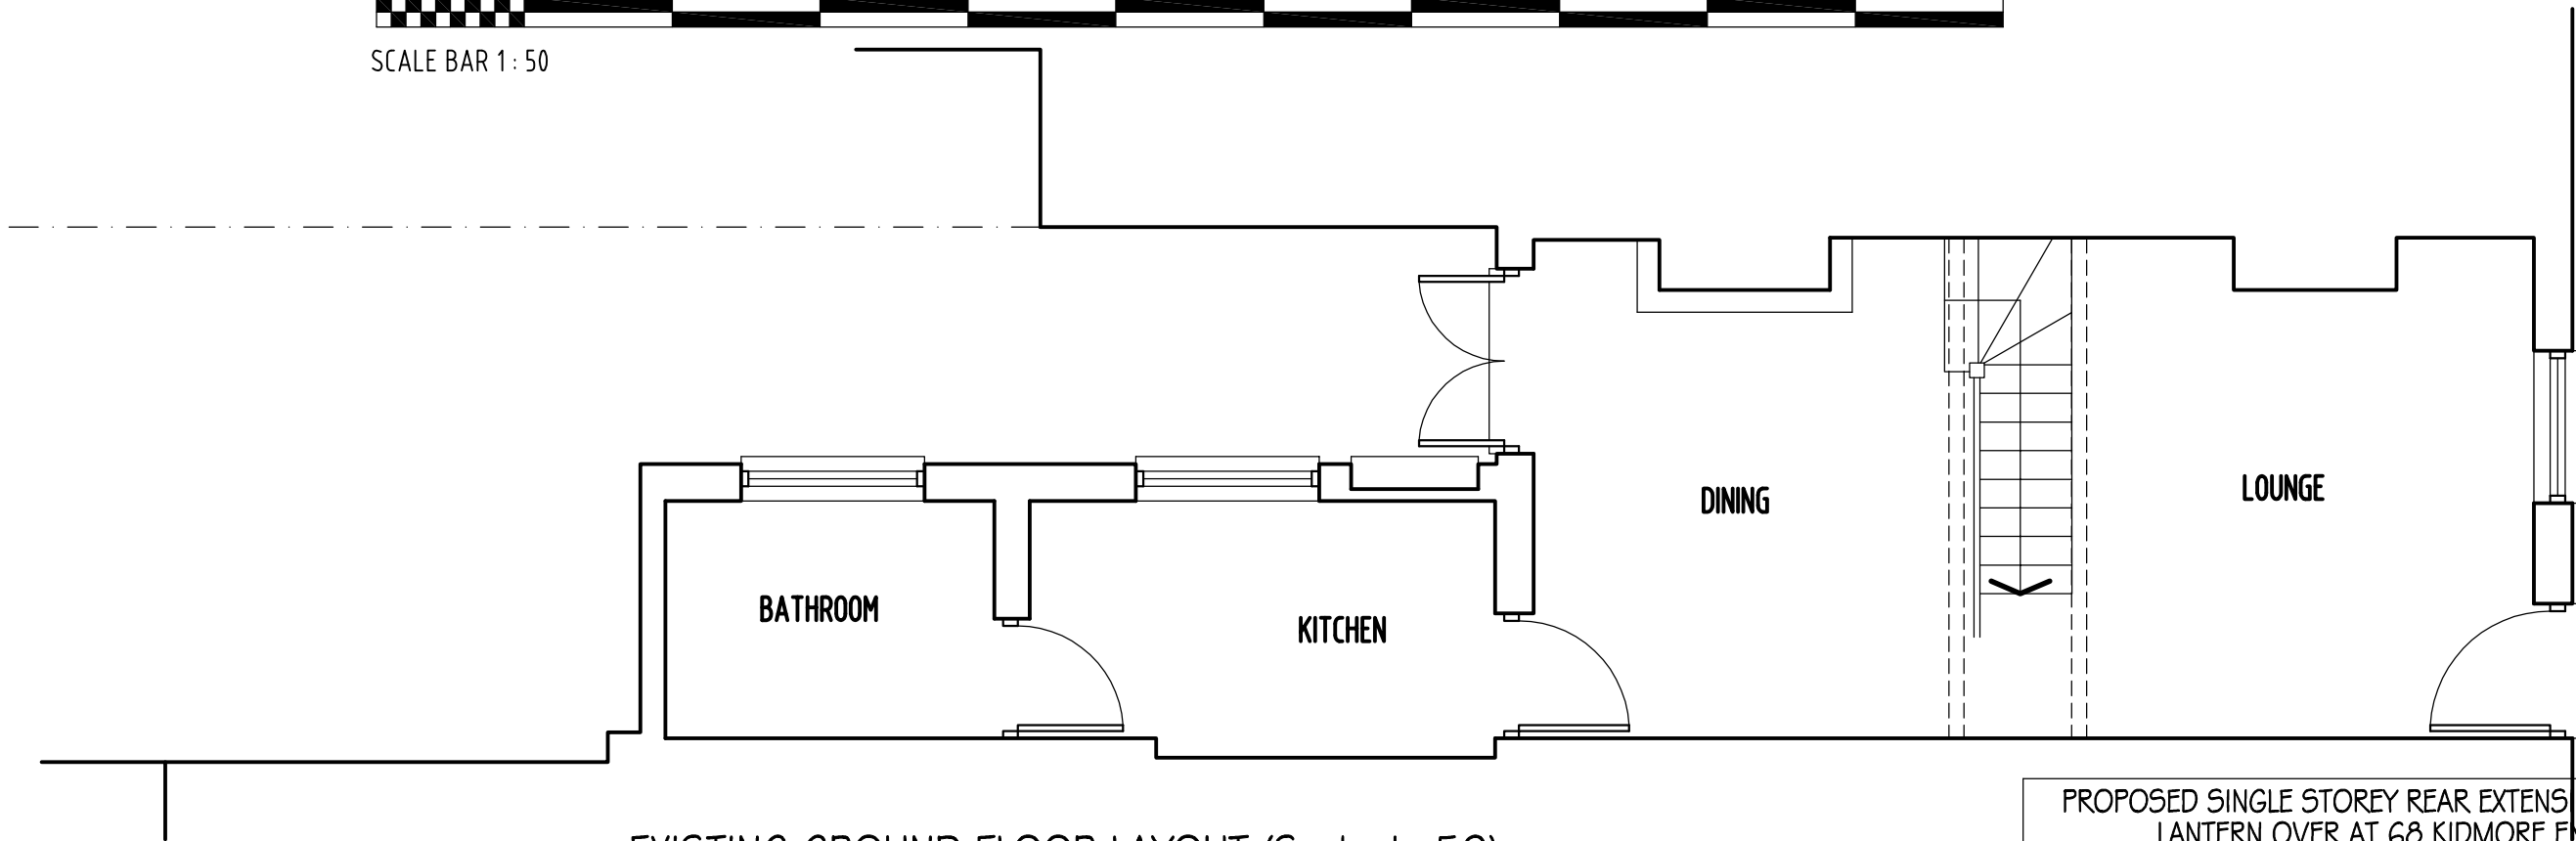

EXISTING GROUND FLOOR LAYOUT (Scale 1 : 50)

PROPOSED SINGLE STOREY REAR EXTENSION WITH FEATURE LANTERN OVER AT 68 KIDMORE END ROAD, EMMER GREEN, READING for MISS HARRIET PYE.	
EXISTING/PROPOSED FLOOR LAYOUTS	
DATE	SCALE
AUGUST 7th 2026	1 : 50
DRAWING No.	REVISION
HP11	