




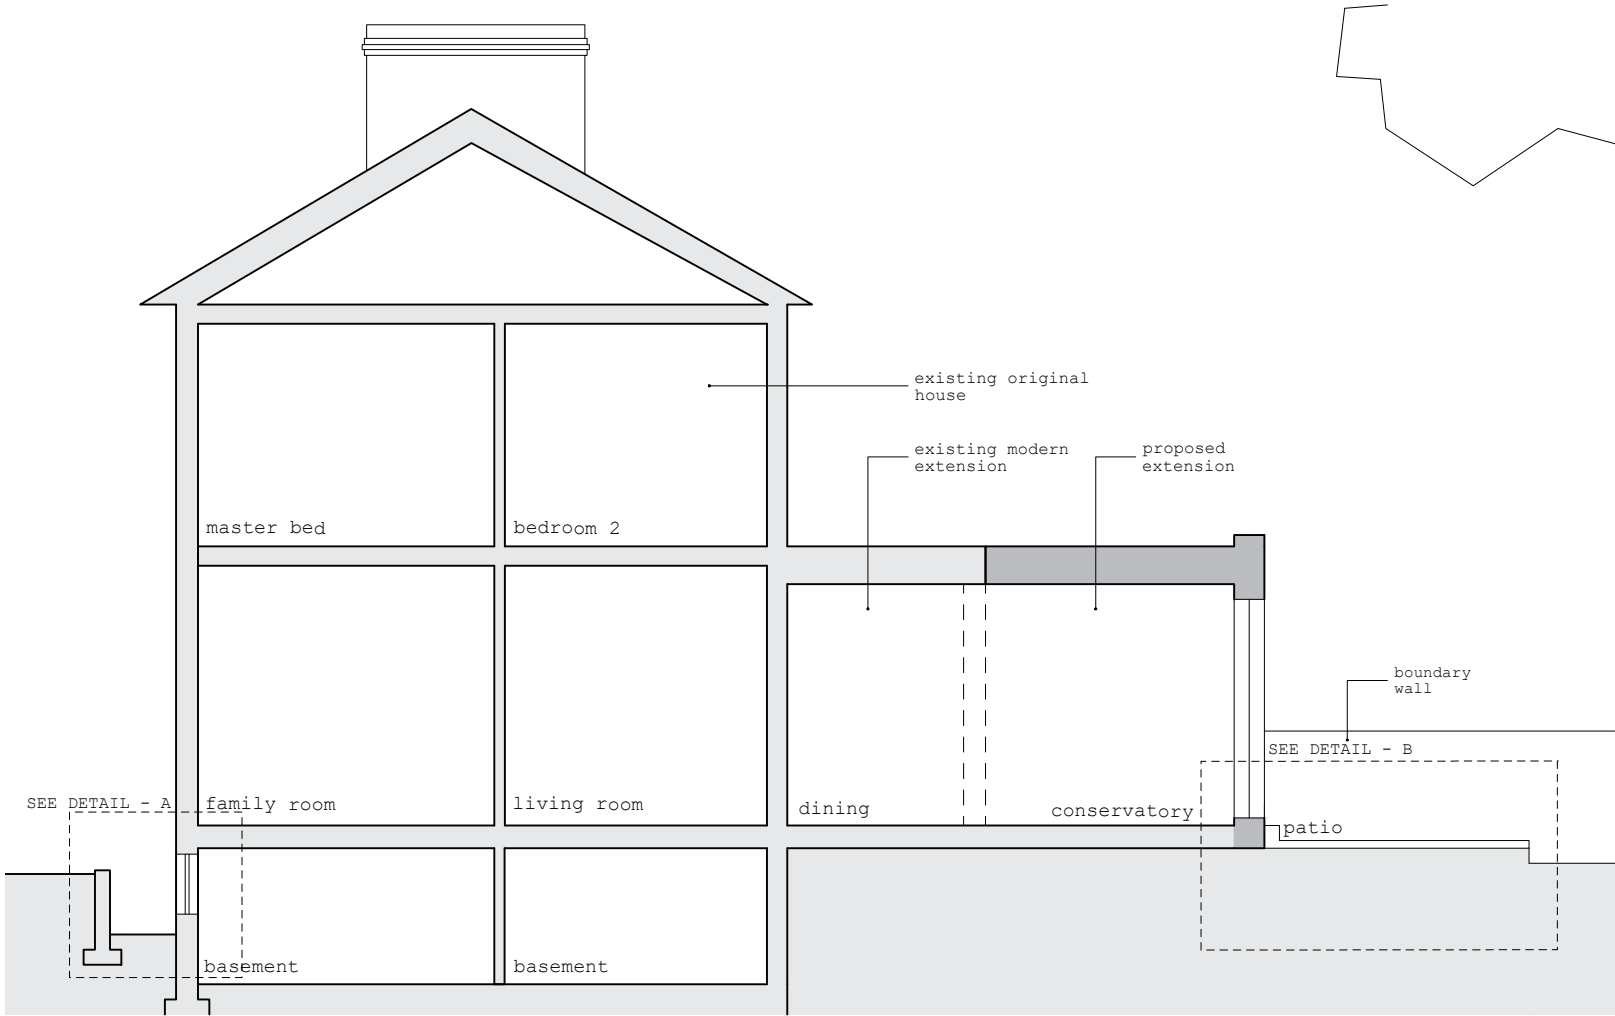

Proposed section - 1:100 on A3

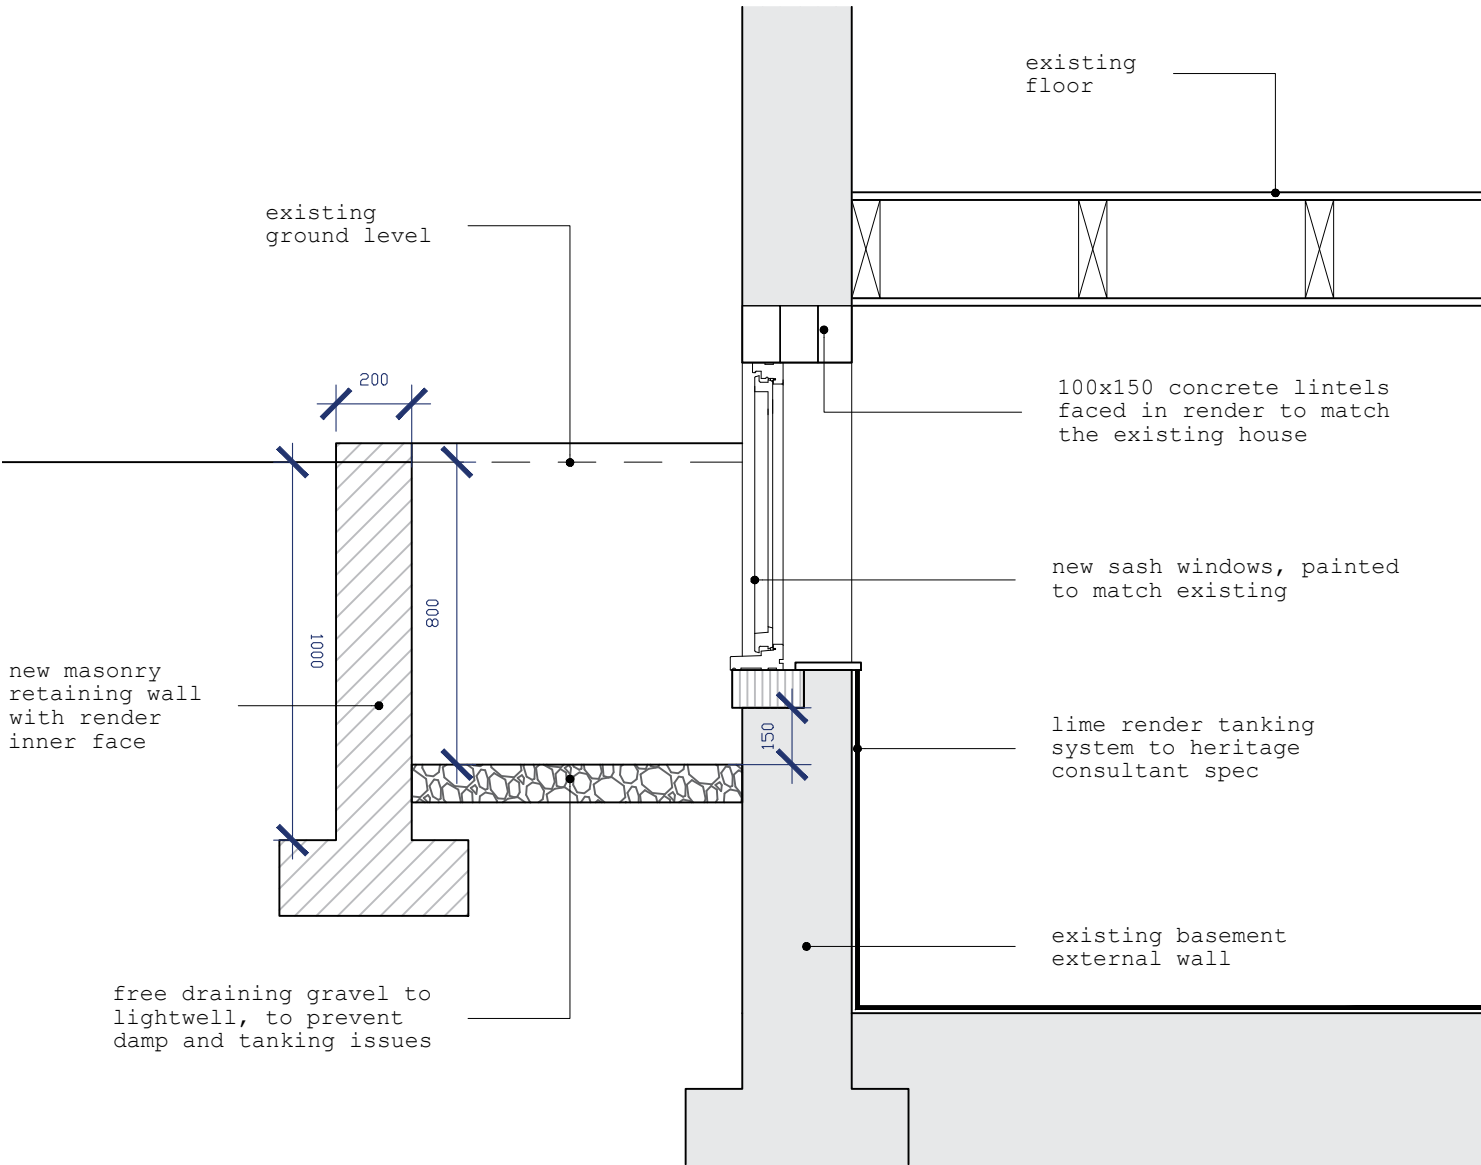

Proposed section - DETAIL - A

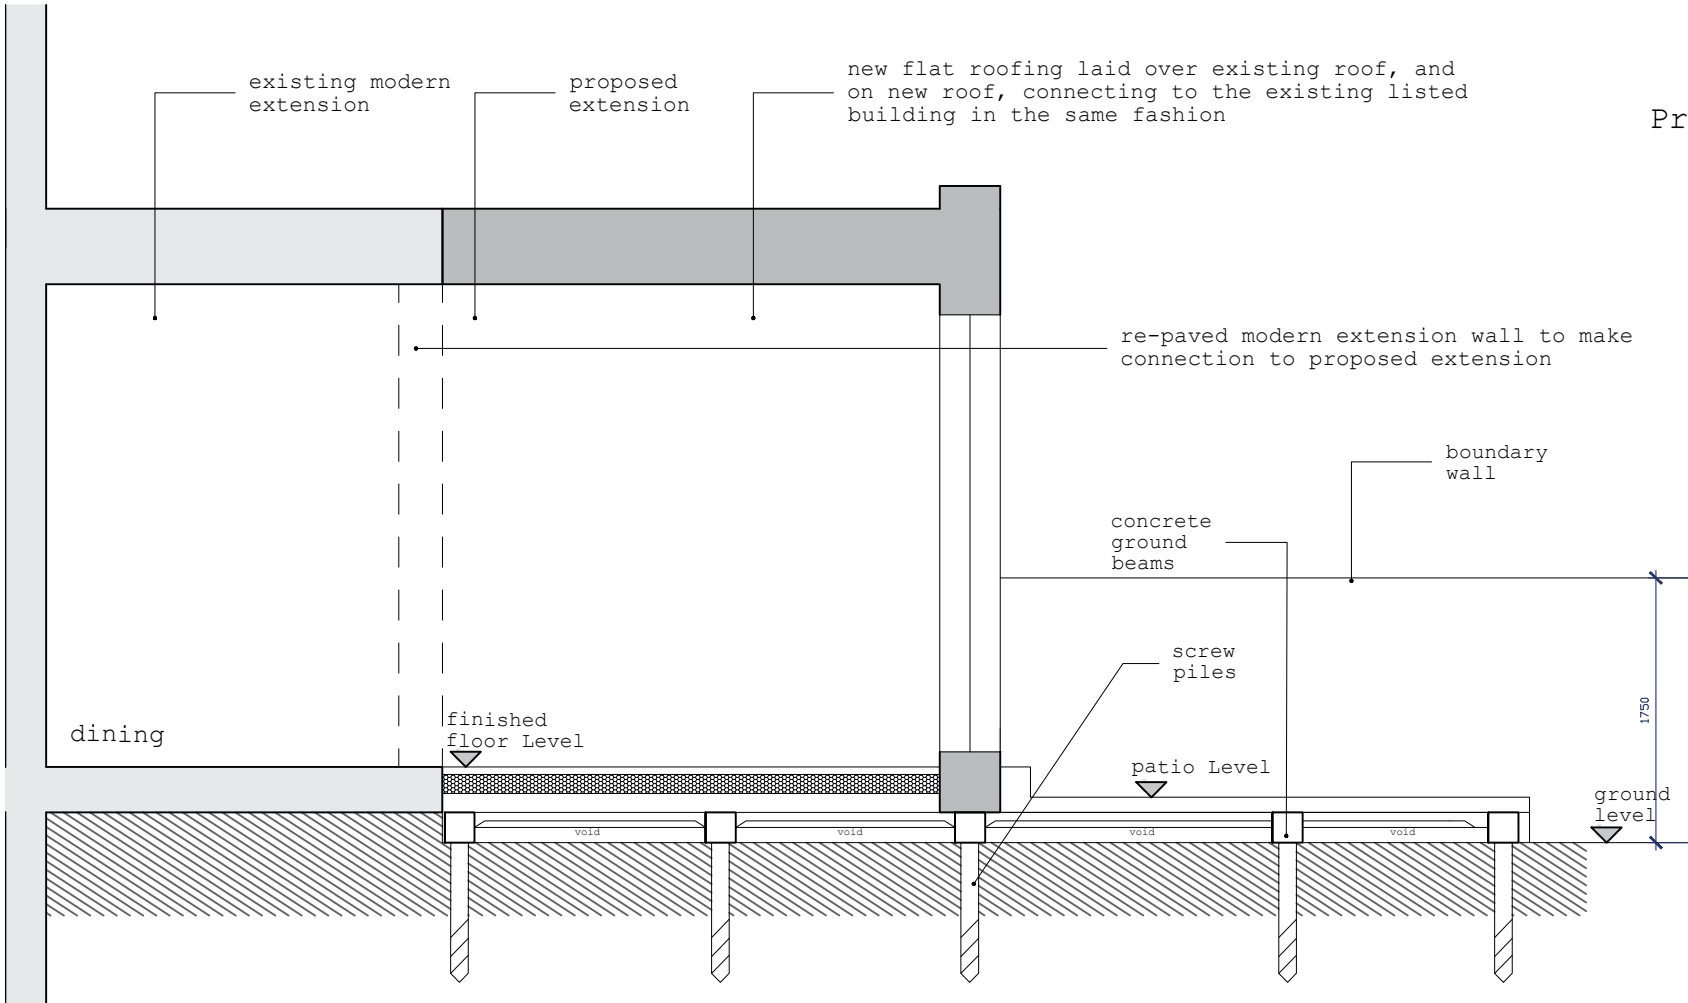

Proposed section - DETAIL - B

Methodology of Construction

New lightwells to be constructed in accordance with structural engineer's details

Lightwells shall be formed by hand excavation adjacent to the existing basement wall.

they shall incorporate flush grilles at ground level to minimise visual impact. see material schedule for grilles spec

new structural elements shall be fixed using lime mortar interfaces where adjoining historic masonry. The base of each lightwell to be finished with free-draining gravel connected to a soak-away drain.

Lime render tanking system to be applied to the inner face of the existing basement wall in accordance with the heritage consultant's specification.

all drawings remain the copyright of colony and cannot be reproduced on whole or part without our approval

this drawing is for planning purposes only and not a construction issue

documents & drawings are not to be altered without the consent of colony

dimensional accuracy only applies to the written notation

drawings issued by colony are to be cross-referenced where necessary with other relevant consultants' information

if any contradiction is found in the drawing set, or if you are in any doubt, ask the architect



Collaborating with:

Ali Akbar

Job:	Drawing:	Revision:
1026	04-10	-

Project:

41 Eastern Avenue
Reading, RG1 5RX

Drawing Name:

Section
As Proposed



Colony Architects Ltd.

The Wine Store, Brewery Court,
Theale, Reading, RG7 5AJ

+44 (0)118 380 0328
hello@colonyarchitects.com
colonyarchitects.com

NOTES	1:100	01	02	03	04	05	06	07	08	09	10	11	12
	1:50		01		02		03		04		05		06
	1:20			0.5			01		1.5		02		