

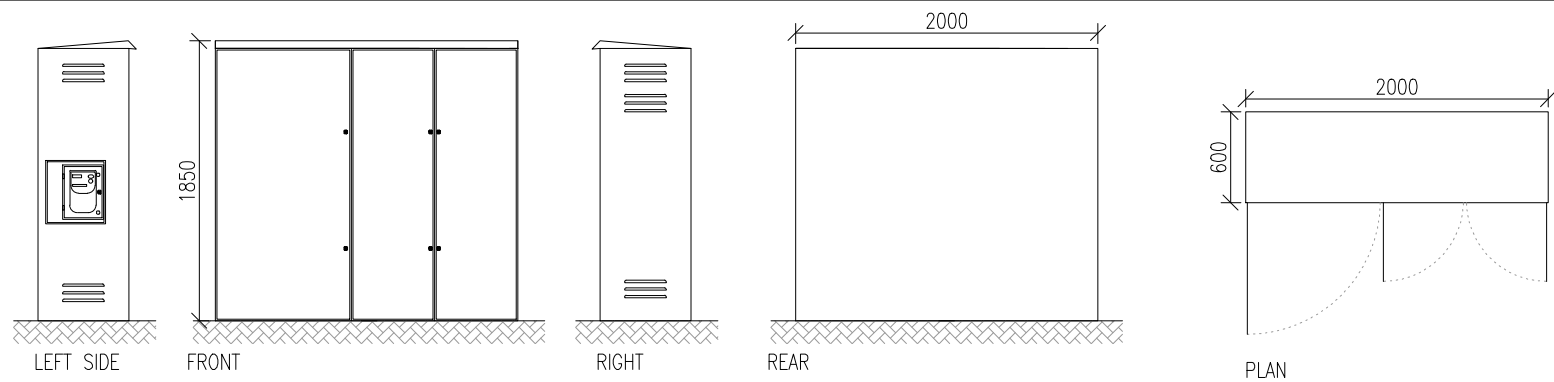


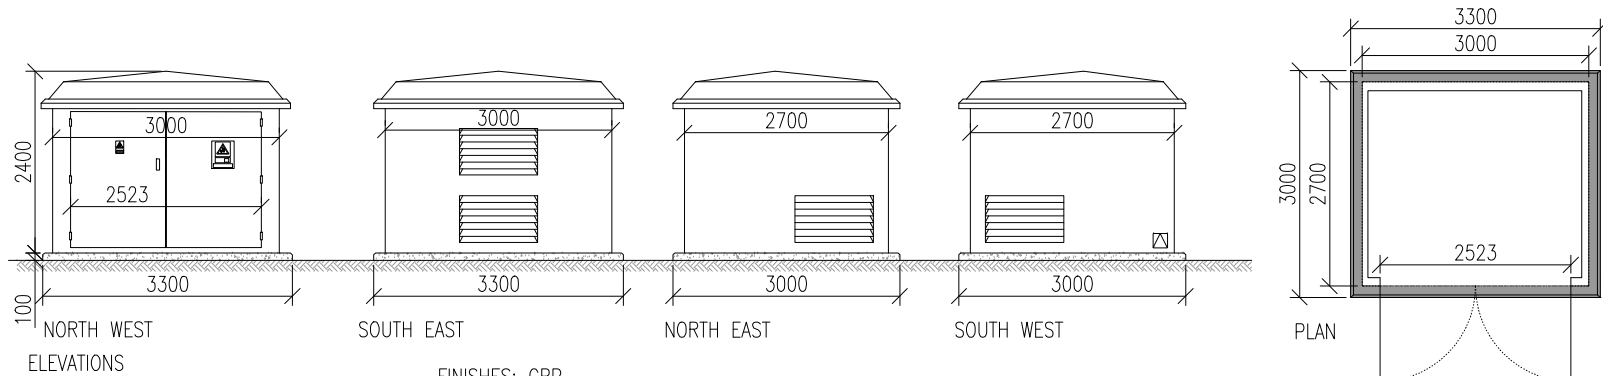

ELEVATIONS
FEEDER PILLAR
(SCALE 1:50)

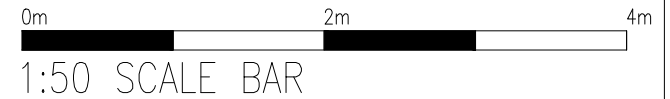

ELEVATIONS
SUBSTATION
(SCALE 1:100)

FINISHES: GRP
COLOUR: GREEN



REV	DESCRIPTION			REV BY	APP	DATE
B	LABELS REVISED			KP	JW	19.06.26
ADDRESS READING GATEWAY, GATEWAY PROCTOR END SOUTH, READING RG2 0GG		PROJECT NAME	DRAWN BY	 RAW CHARGING NETWORK LTD 43 PALACE STREET LONDON SW1E 5HL		
		READING GATEWAY	KP			
		DRAWING TITLE FEEDER PILLAR AND SUBSTATION	SCALE (@ A4) AS NOTED			
		DRAWING NO D210164 139 05	REV B			