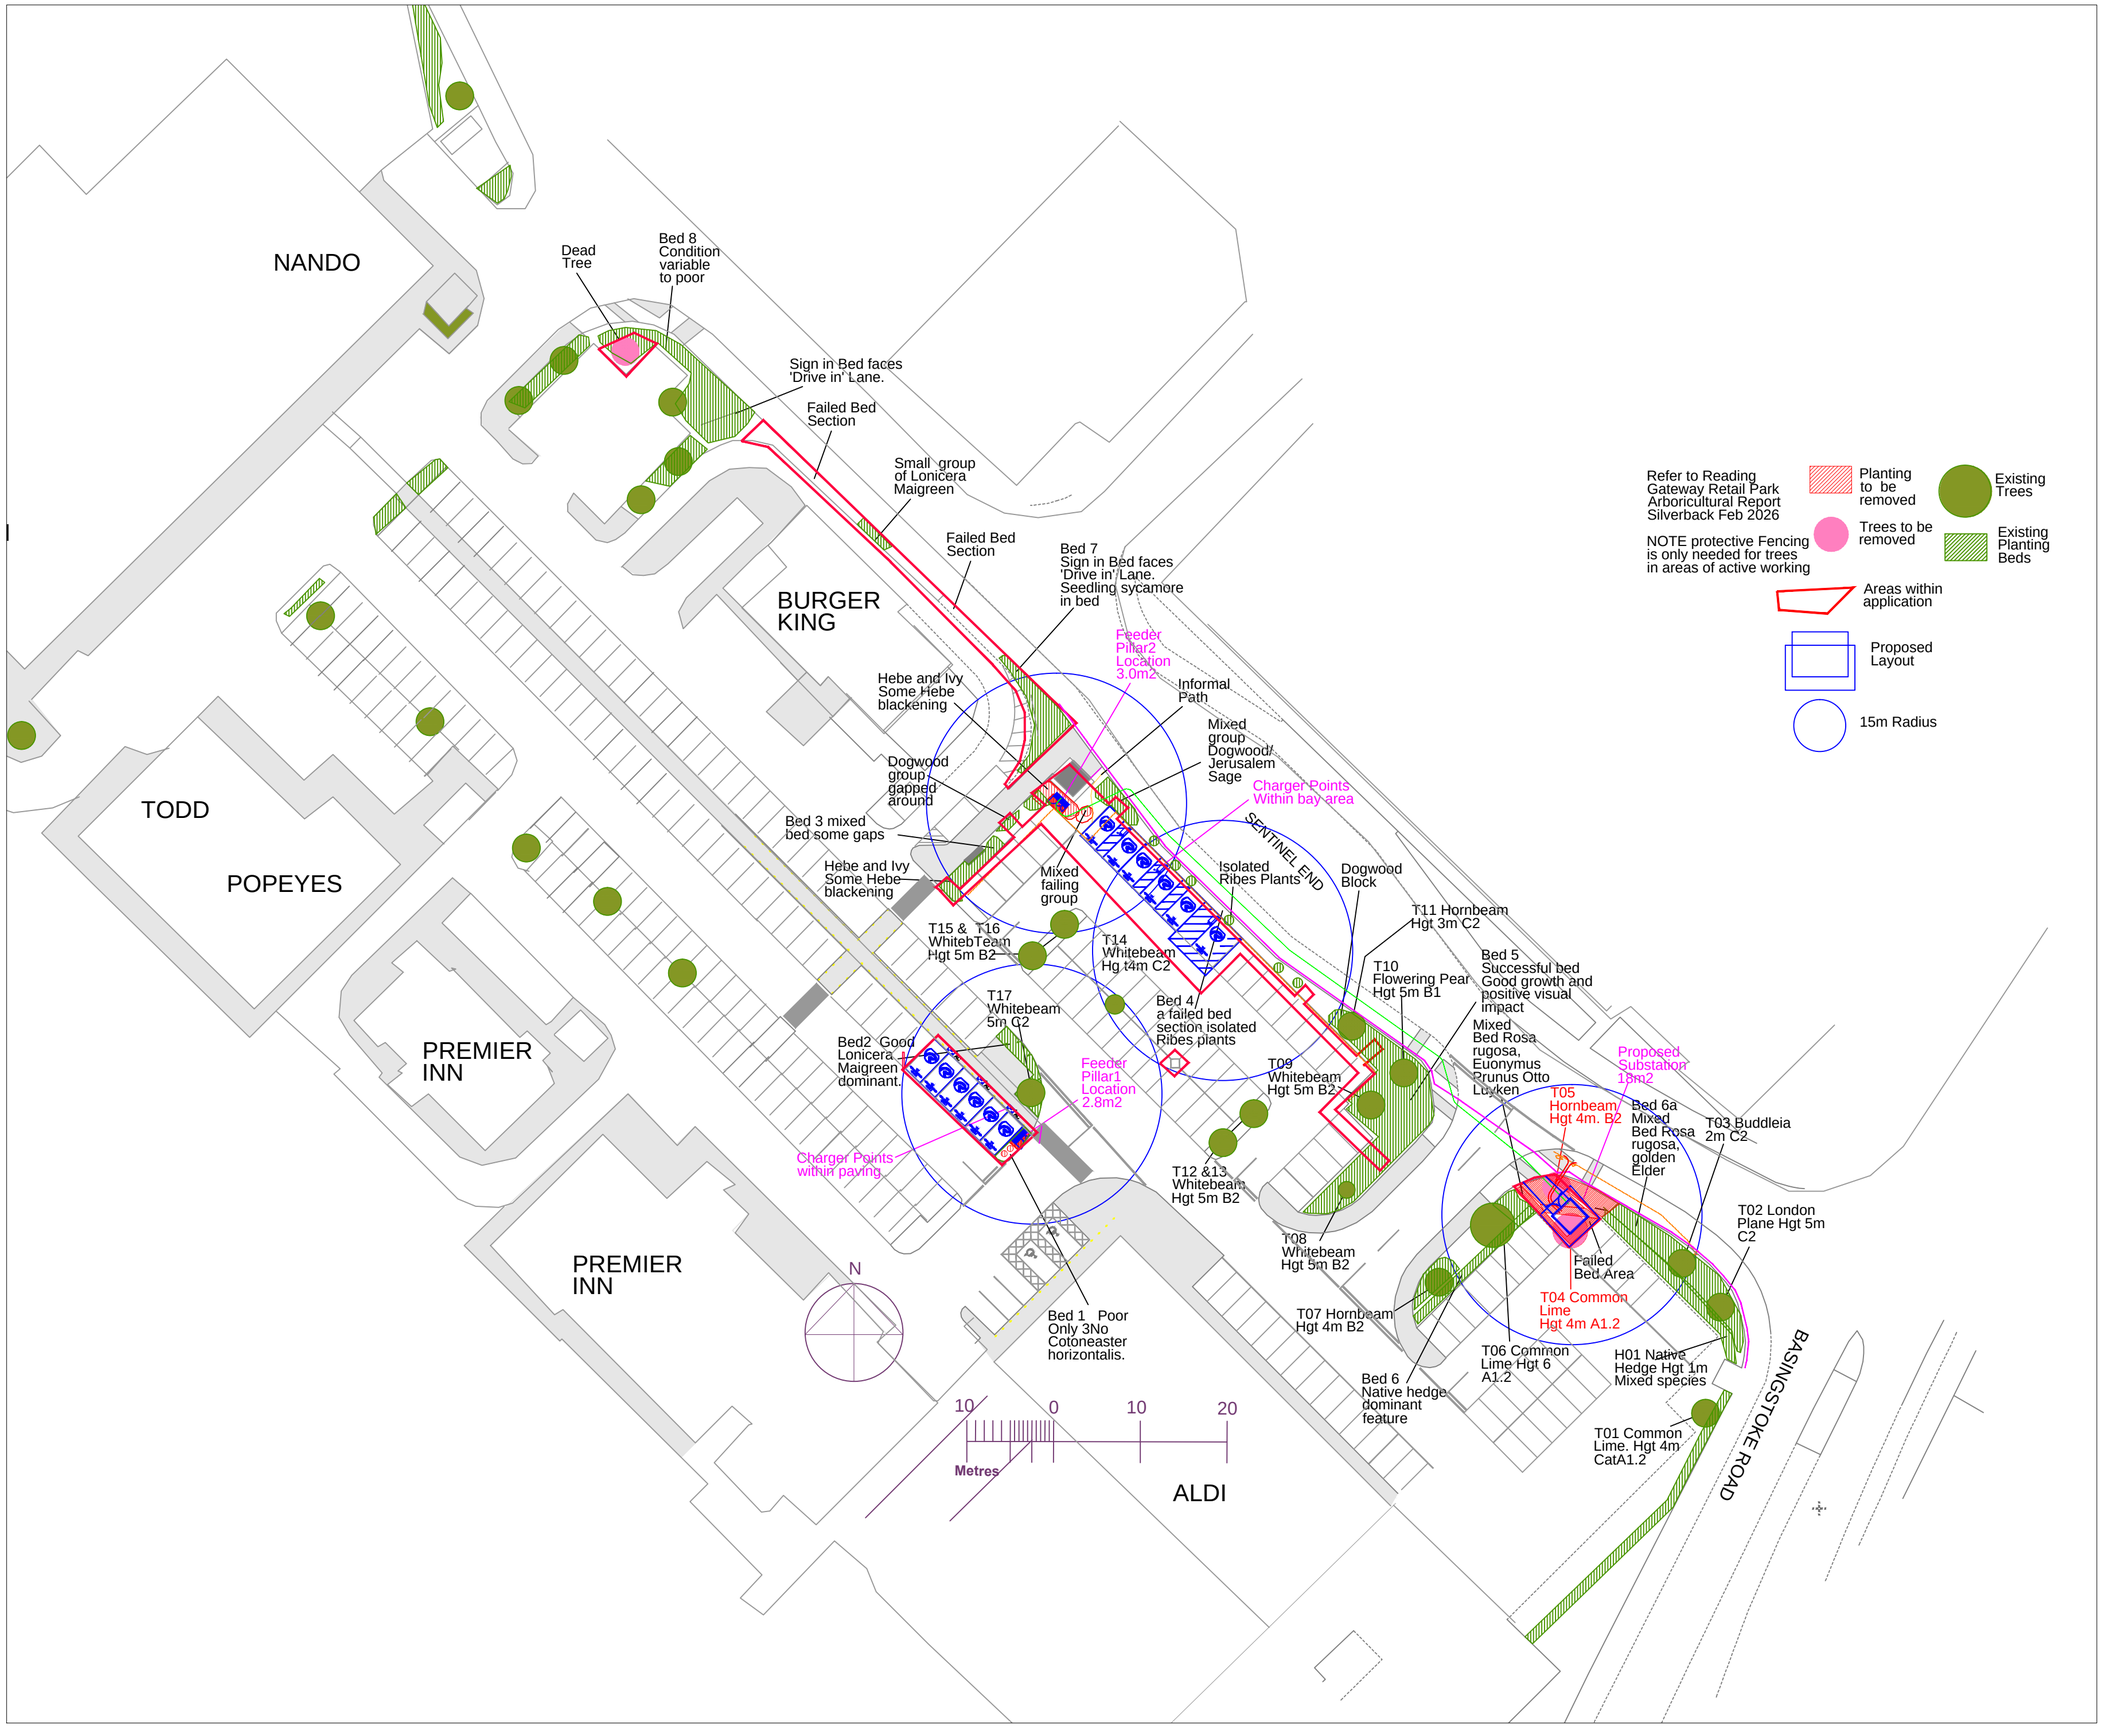

CA- RGW-2026-01 Rev A

4 Feb 2026
Minor revisions

CA- RGW-2026-01 Rev B

19 Feb 2026
Tree Survey added

CA- RGW-2026-01 Rev C

31 March 2026
Site Boundary added

CA- RGW-2026-01 Rev D

6 June 2026
Revised Substation Location

CA- RGW-2026-01 Rev E

14 June 2026
Revised Substation Location

Corscadden Associates
77 Fairleigh Road
Pontcanna, Cardiff. CF11 9JW
Tel 07966 423074
email ca@corscaddenassociates.com

READING GATEWAY
GATEWAY PROCTOR
END SOUTH
READING
RG2 0GG

Drawing Title

EXISTING FEATURES & OVERLAY

Scale
1:500 at A2

Date
29 Jan 2026

Drawing No

CA- RGW-2026-02 Rev E