


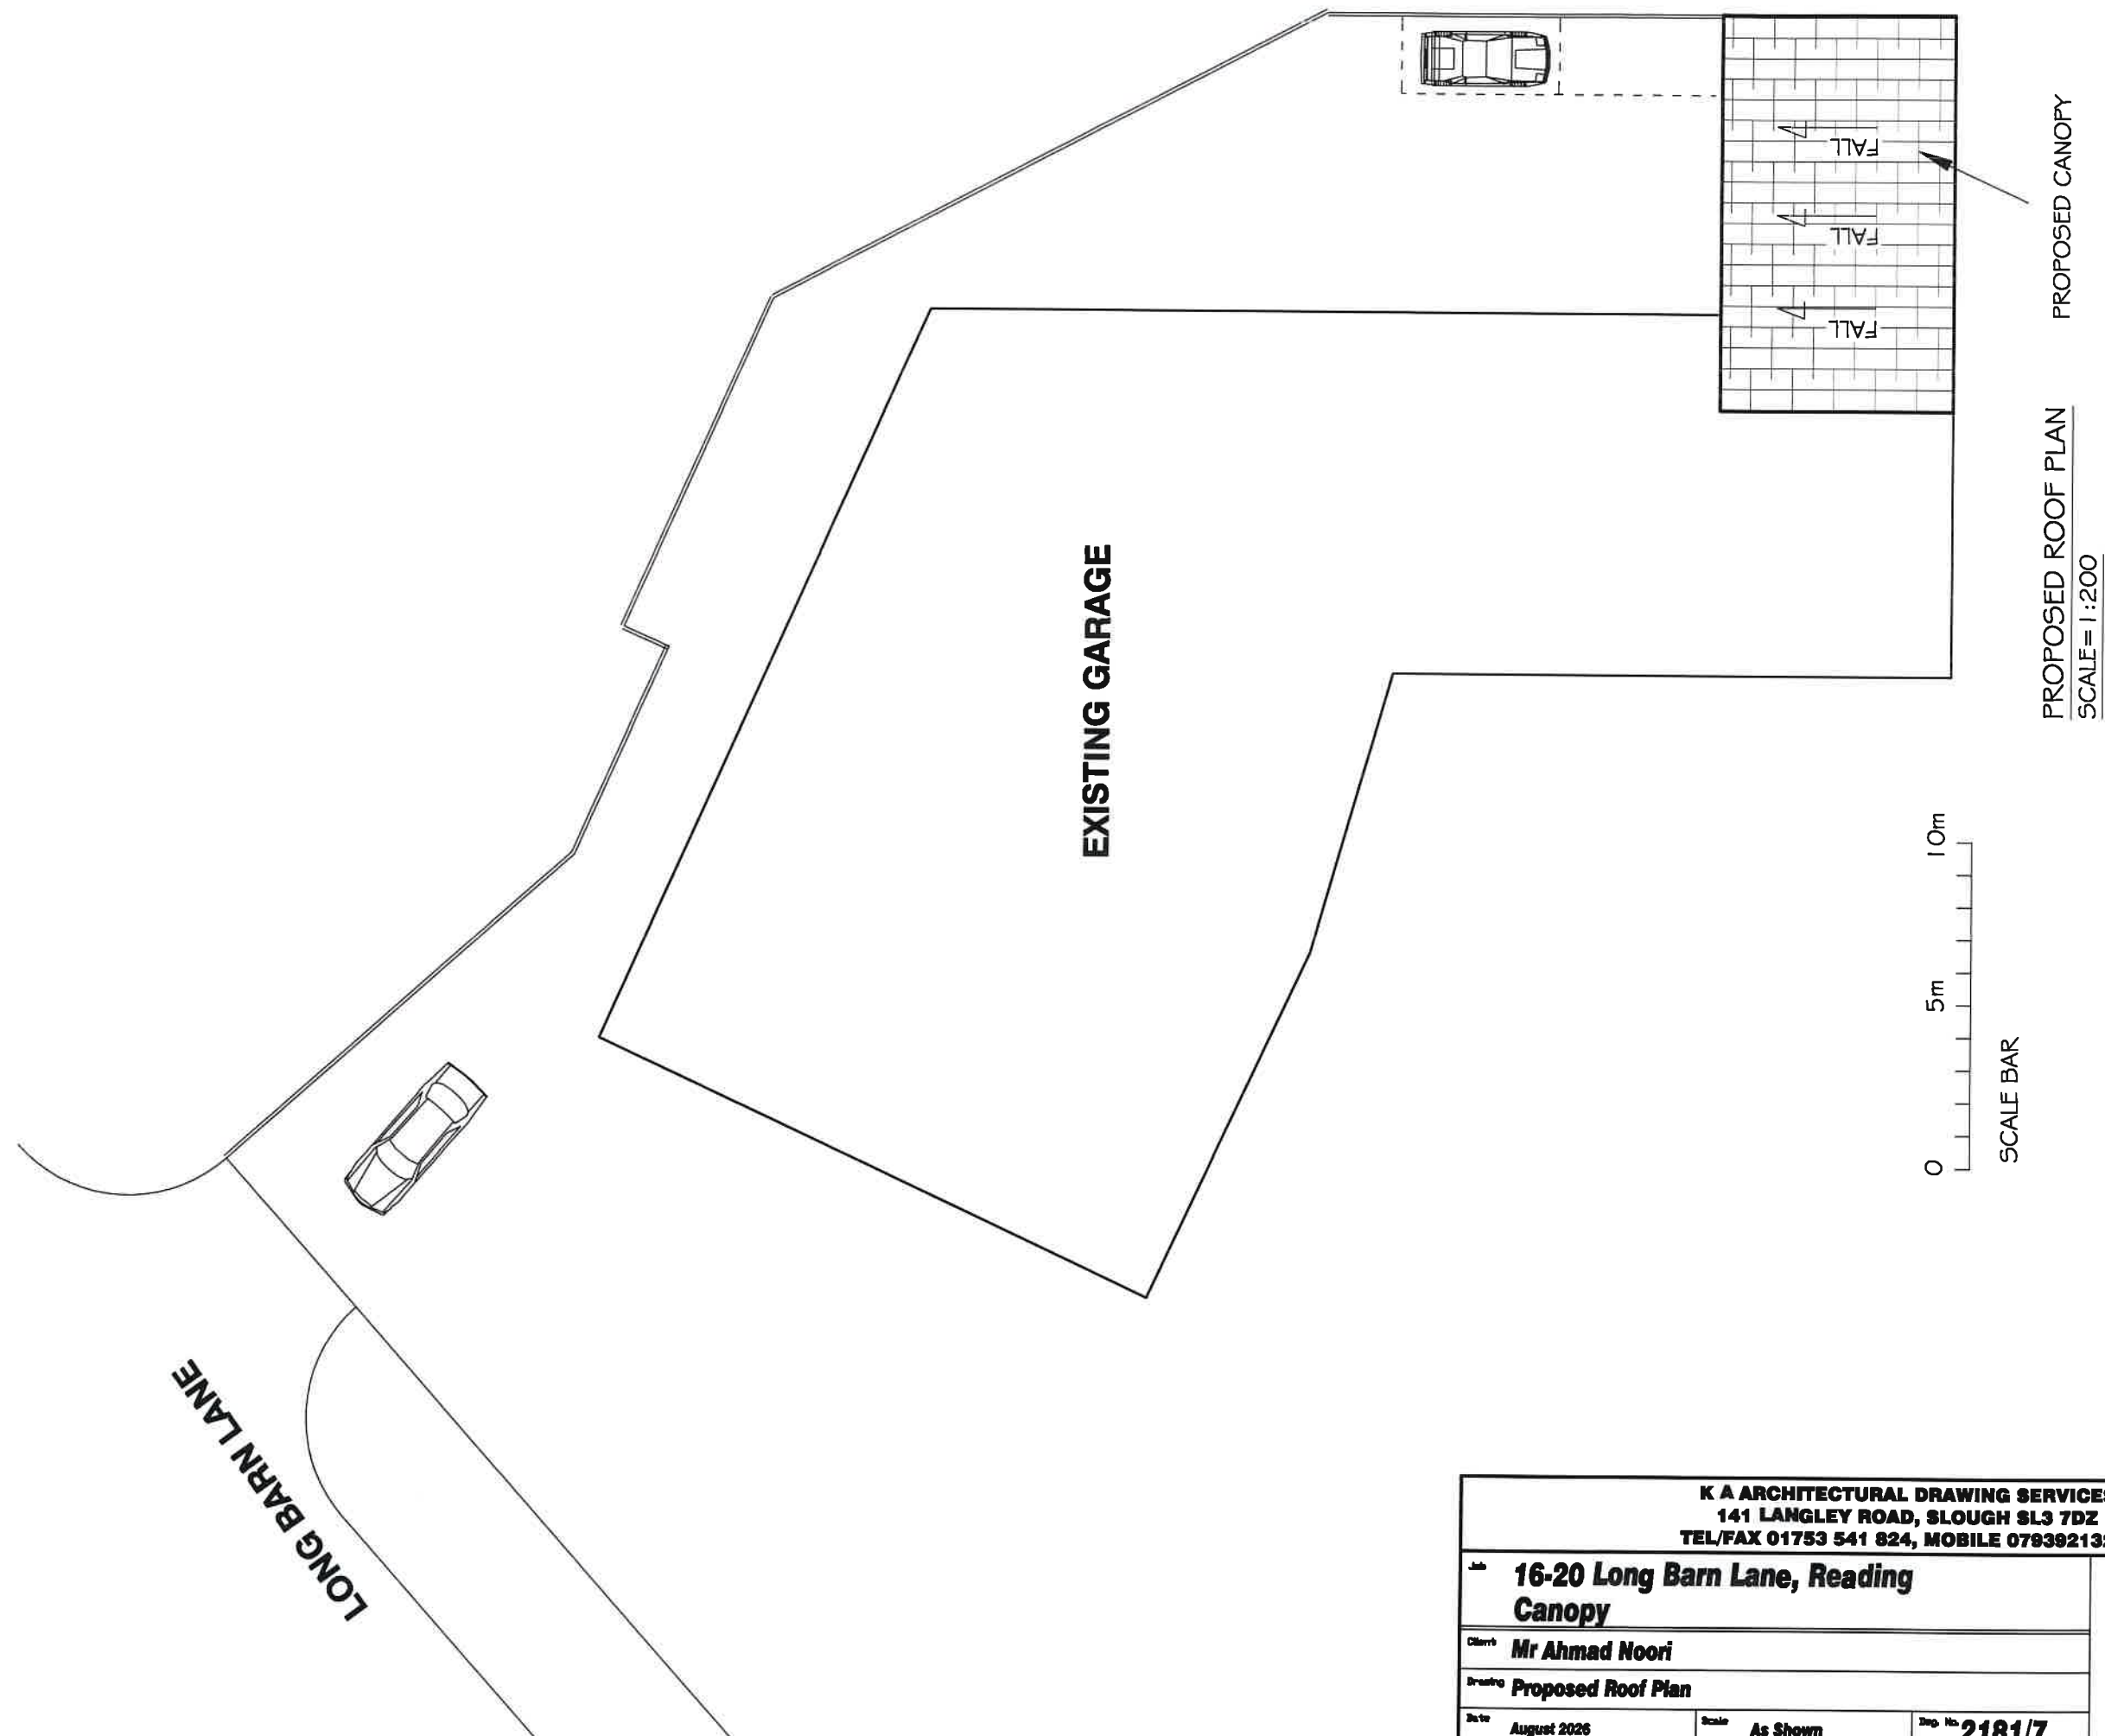

K A ARCHITECTURAL DRAWING SERVICES 141 LANGLEY ROAD, SLOUGH SL3 7DZ TEL/FAX 01753 541 824, MOBILE 07839213221			
Job	16-20 Long Barn Lane, Reading Canopy		Date Revisions
Client	Mr Ahmad Noori		
Drawing	Proposed Roof Plan		
Date	August 2026	Scale	
		2181/7	