



DO NOT SCALE

NOTE

1. THIS DRAWING IS TO BE READ IN CONJUNCTION WITH ALL RELEVANT ARCHITECTS, ENGINEERS & SUB-CONTRACTORS DRAWINGS AND DETAILS AND THE PROJECT SPECIFICATION. WHERE ANY DISCREPANCY MAY EXIST BETWEEN THESE NOTES & THE SPECIFICATION, THE SPECIFICATION SHALL PREVAIL.
2. ALL SETTING-OUT TO BE CHECKED AGAINST ARCHITECT'S LATEST SETTING OUT DRAWING.
3. NO DIMENSIONS ARE TO BE SCALED FROM THIS DRAWING.
4. NO DEVIATION MAY BE MADE FROM THE DETAILS SHOWN ON THIS DRAWING WITHOUT PRIOR AGREEMENT OF THE ENGINEER.
5. ANY DISCREPANCY BETWEEN THIS DRAWING AND ANY OTHER DOCUMENT SHOULD BE REFERRED IMMEDIATELY TO THE ENGINEER.
6. ALL WORKSMANSHIP, MATERIALS AND LOADINGS TO BE IN STRICT ACCORDANCE WITH THE LATEST EDITIONS OF:
 - EC0 - BASIC STRUCTURAL DESIGN
 - EC1 - ACTIONS ON STRUCTURES
 - EC2 - DESIGN OF CONCRETE STRUCTURES
 - EC3 - DESIGN OF STEEL STRUCTURES
 - EC7 - GEOTECHNICAL DESIGNTHE BUILDING REGULATIONS, MANUFACTURERS SPECIFICATIONS AND RECOMMENDATIONS.

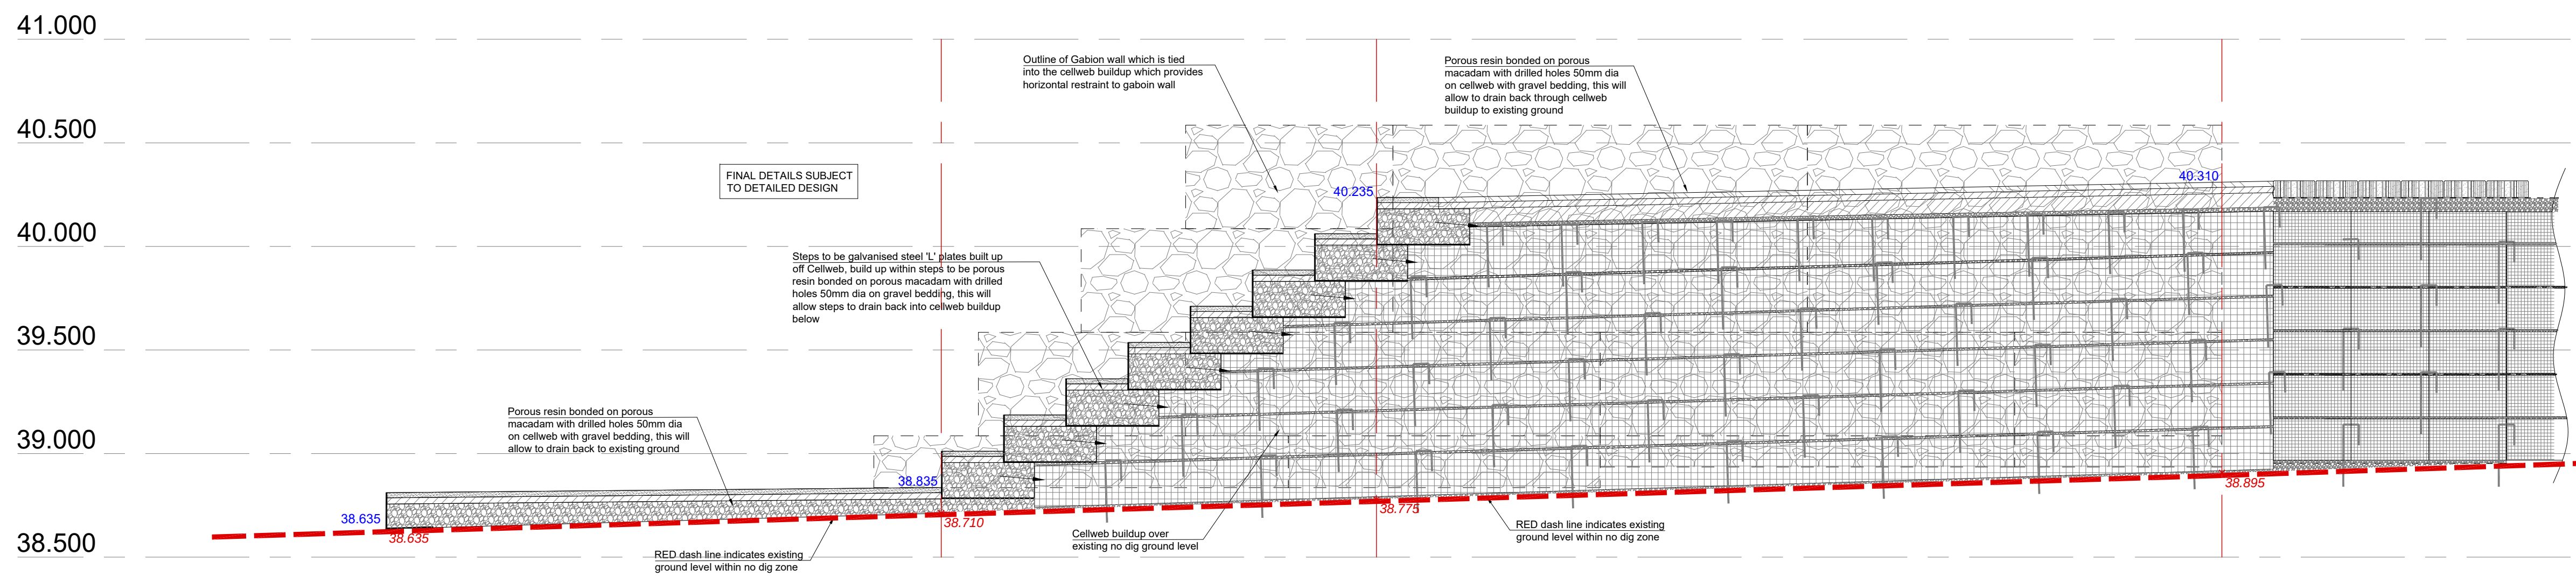

SECTION A - A
THROUGH EXTERNAL AREA STEPS
(SCALE 1:20)

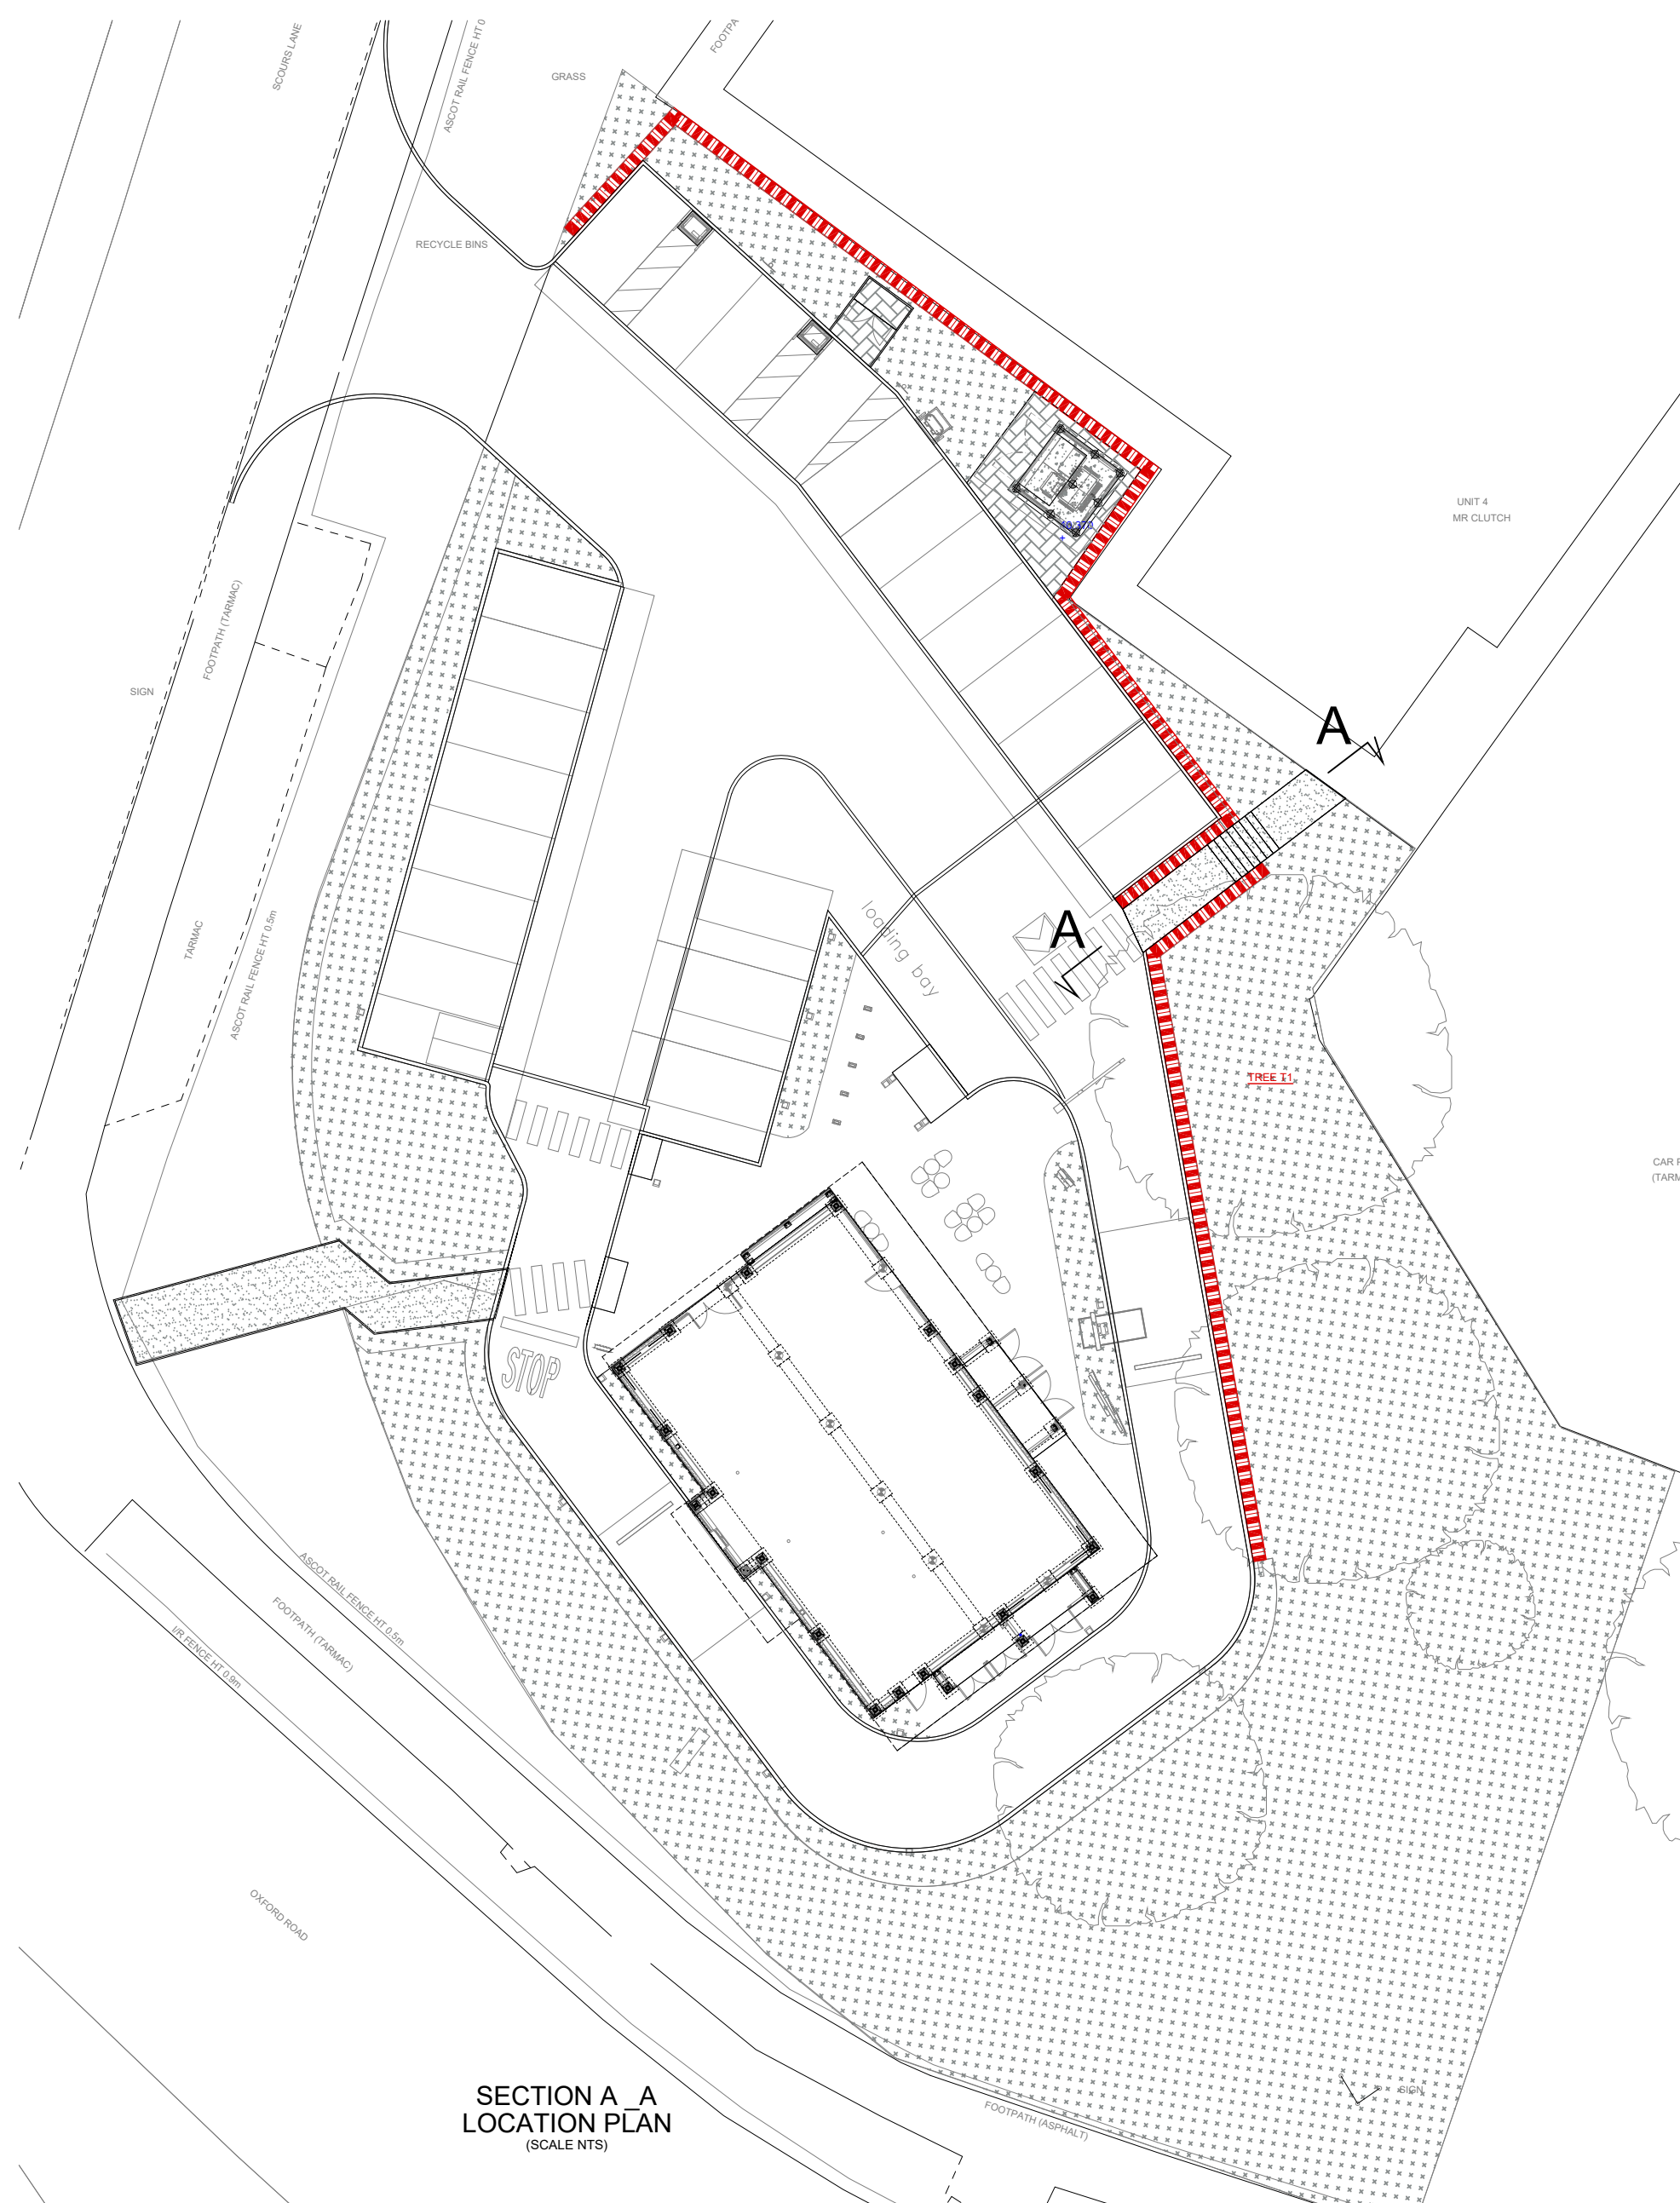

SECTION A_A
LOCATION PLAN
(SCALE NTS)

P2	UPDATED WITH COMMENTS	GB	12.08.26
P1	ISSUED FOR FOR INFORMATION	GB	11.08.26
MK	REVISION	BY	DATE

DRAWING STATUS

PRELIMINARY ISSUE

DRAWING TITLE

PROPOSED SITE EXTERNAL
WORKS SECTION THROUGH
STEPS
SECTION A A

PROJECT

STARBUCKS POD,
SCOURS LANE,
TILEHURST,
READING, RG30 6AX

 **simpson** | **tws**
Devonshire House
Fourth Floor
60 Goswell Road
London, EC1M 7AD
Tel: 020 7253 2626
E: mail@simpsoneng.com
W: www.simpsoneng.com

London, Henley-on Thames and Gloucester

Drawn GB	Ch'kd -	Scales 1:100	Date 11/08/26
-------------	------------	-----------------	------------------

88	
Purpose of Issue	

FOR INFORMATION

Project Number	Drawing Number	Revision
P24-0805	EW20	P2