


PROPOSED FRONT AND SIDE ELEVATIONS




RAISING OF EAVES AND RIDGELINES
ABOVE EXISTING GARAGE AND ANNEXE
ROOM

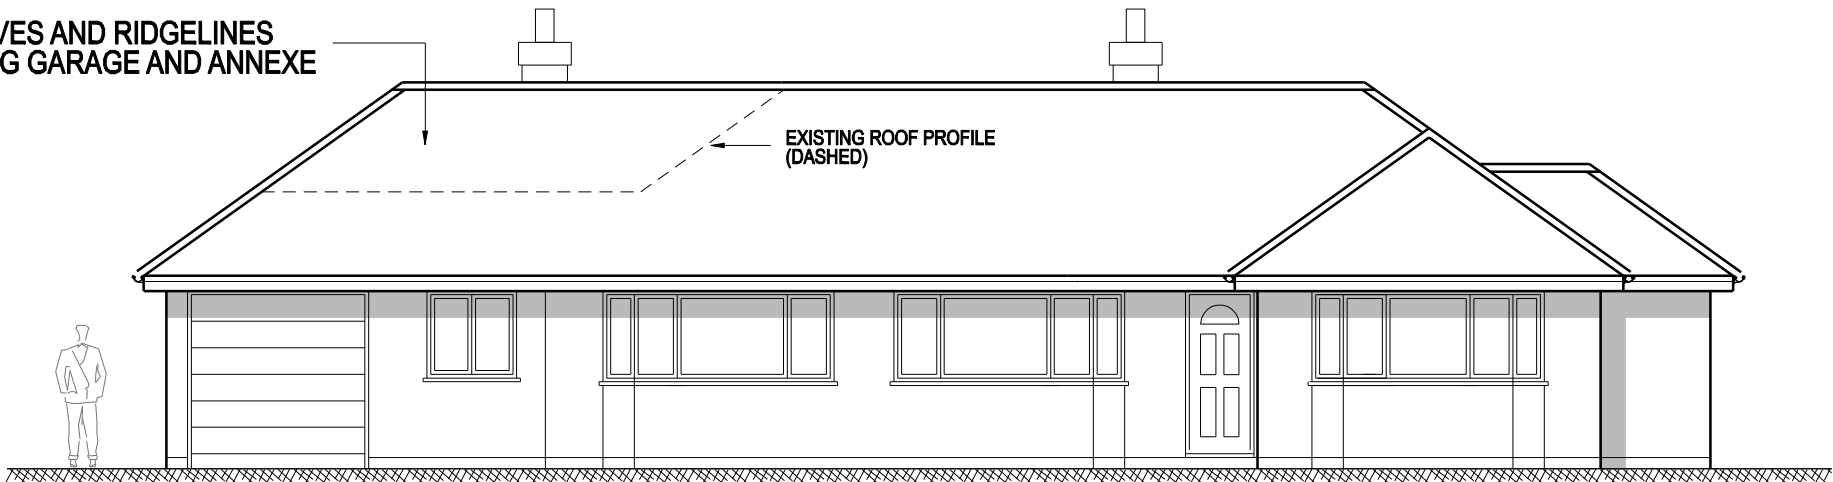

FRONT (WEST)

RAISING OF EAVES AND RIDGELINES
ABOVE EXISTING GARAGE AND ANNEXE
ROOM

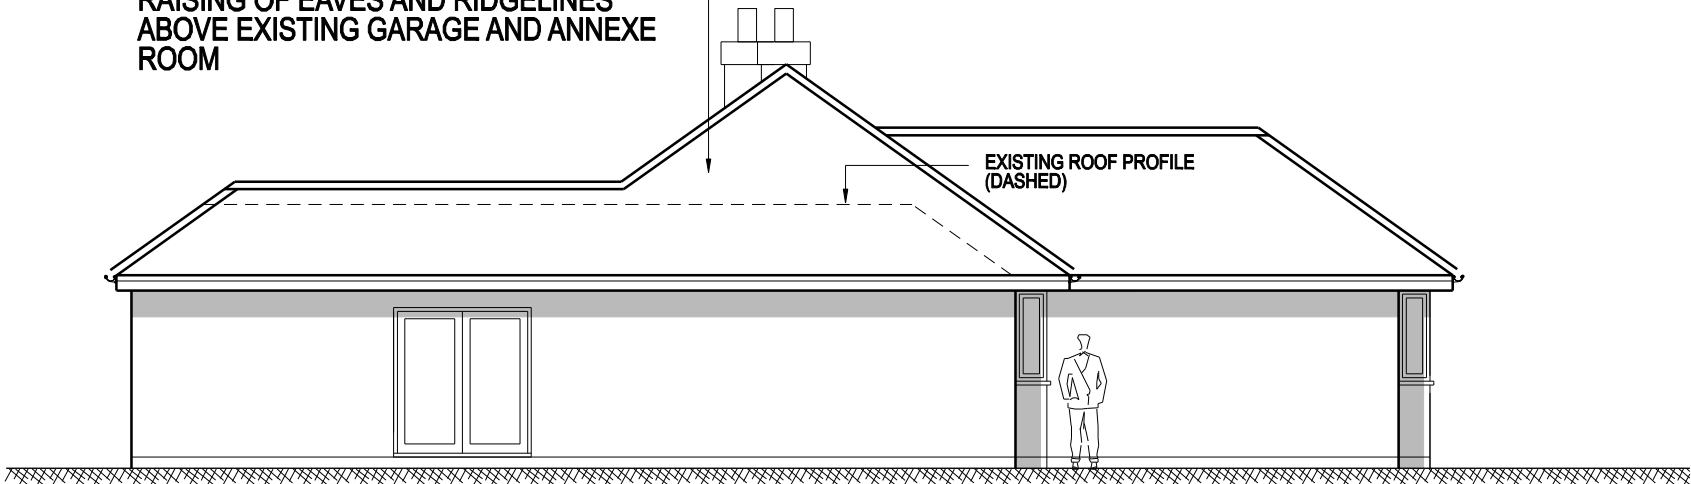

SIDE (NORTH)

Rev	Date	Revision
A	24.07.26	Rear extension removed

Title: PROPOSED FRONT AND SIDE ELEVATIONS
Project: 11 KNOWLE CLOSE
CAVERSHAM
RG4 7LH

Client: MR & MRS COUSINS
1 POND END ROAD
SONNING COMMON
RG4 9SA

AKT Planning+Architecture
Chartered Town Planners and Architects
Kingswood Barrick Salome Wallingford
Oxfordshire OX10 6JQ T.01885 891497
www.archkingtech.co.uk

Date	Scale	Drawing No.	Revision
JULY 26	1:100@A3	J1202/PP113	A