
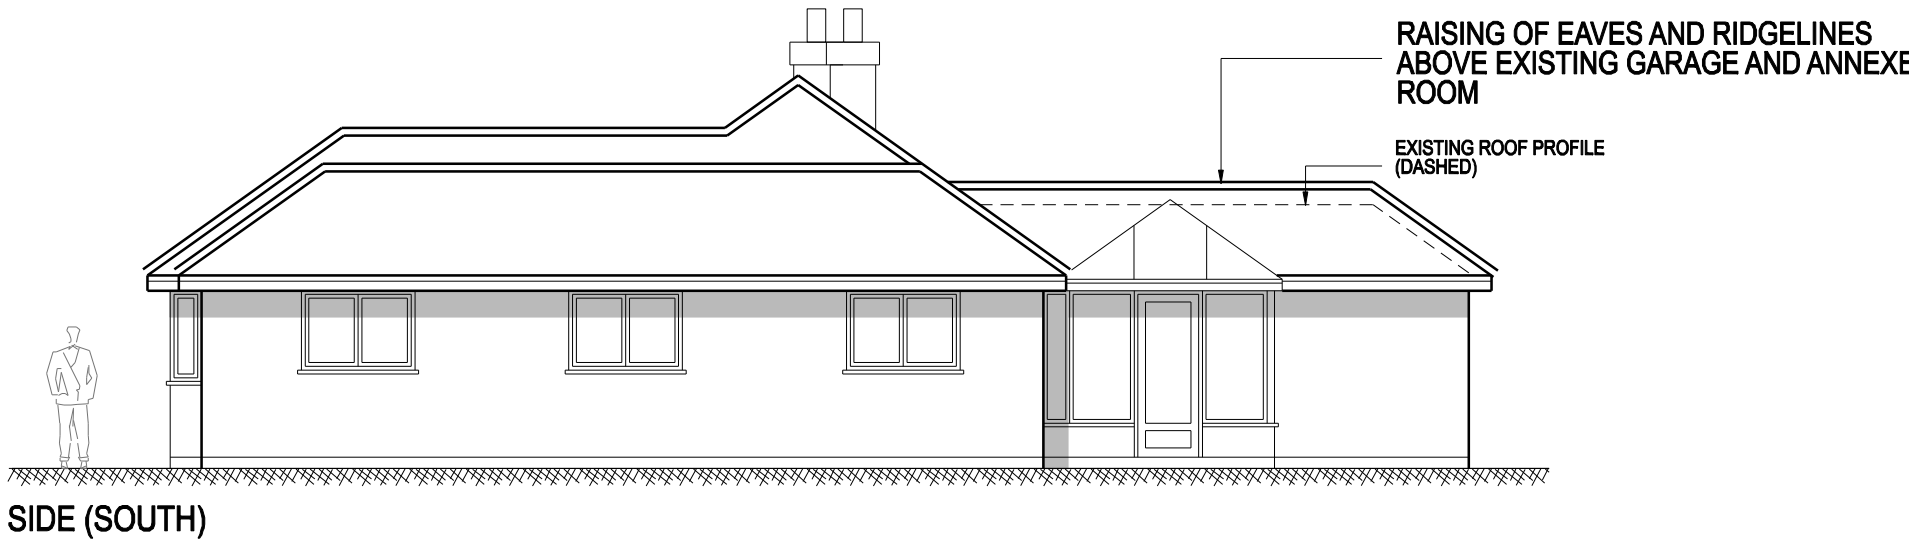
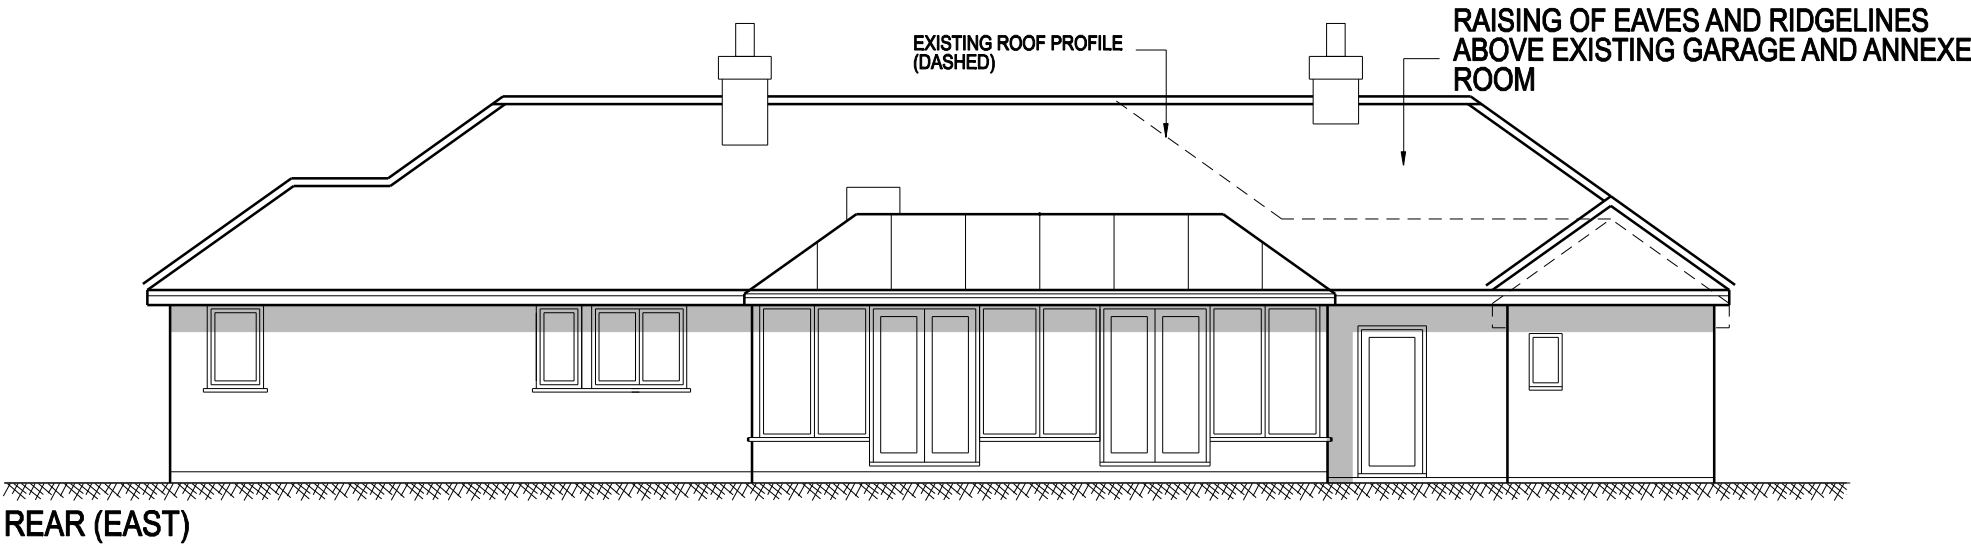


# PROPOSED REAR AND SIDE ELEVATIONS

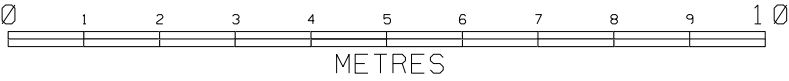

| Rev | Date     | Revision               |
|-----|----------|------------------------|
| A   | 24.07.26 | Rear extension removed |

Title: PROPOSED REAR AND SIDE ELEVATIONS  
Project: 11 KNOWLE CLOSE  
CAVERSHAM  
RG4 7LH

Client: MR & MRS COUSINS  
1 POND END ROAD  
SONNING COMMON  
RG4 9SA

**AKT** Planning+Architecture  
Chartered Town Planners and Architects  
Kingswood Barrick Salome Wallingford  
Oxfordshire OX10 6JQ T.01865 891497  
www.archkingtech.co.uk

| Date    | Scale    | Drawing No. | Revision |
|---------|----------|-------------|----------|
| JULY 26 | 1:100@A3 | J1202/PP114 | A        |