



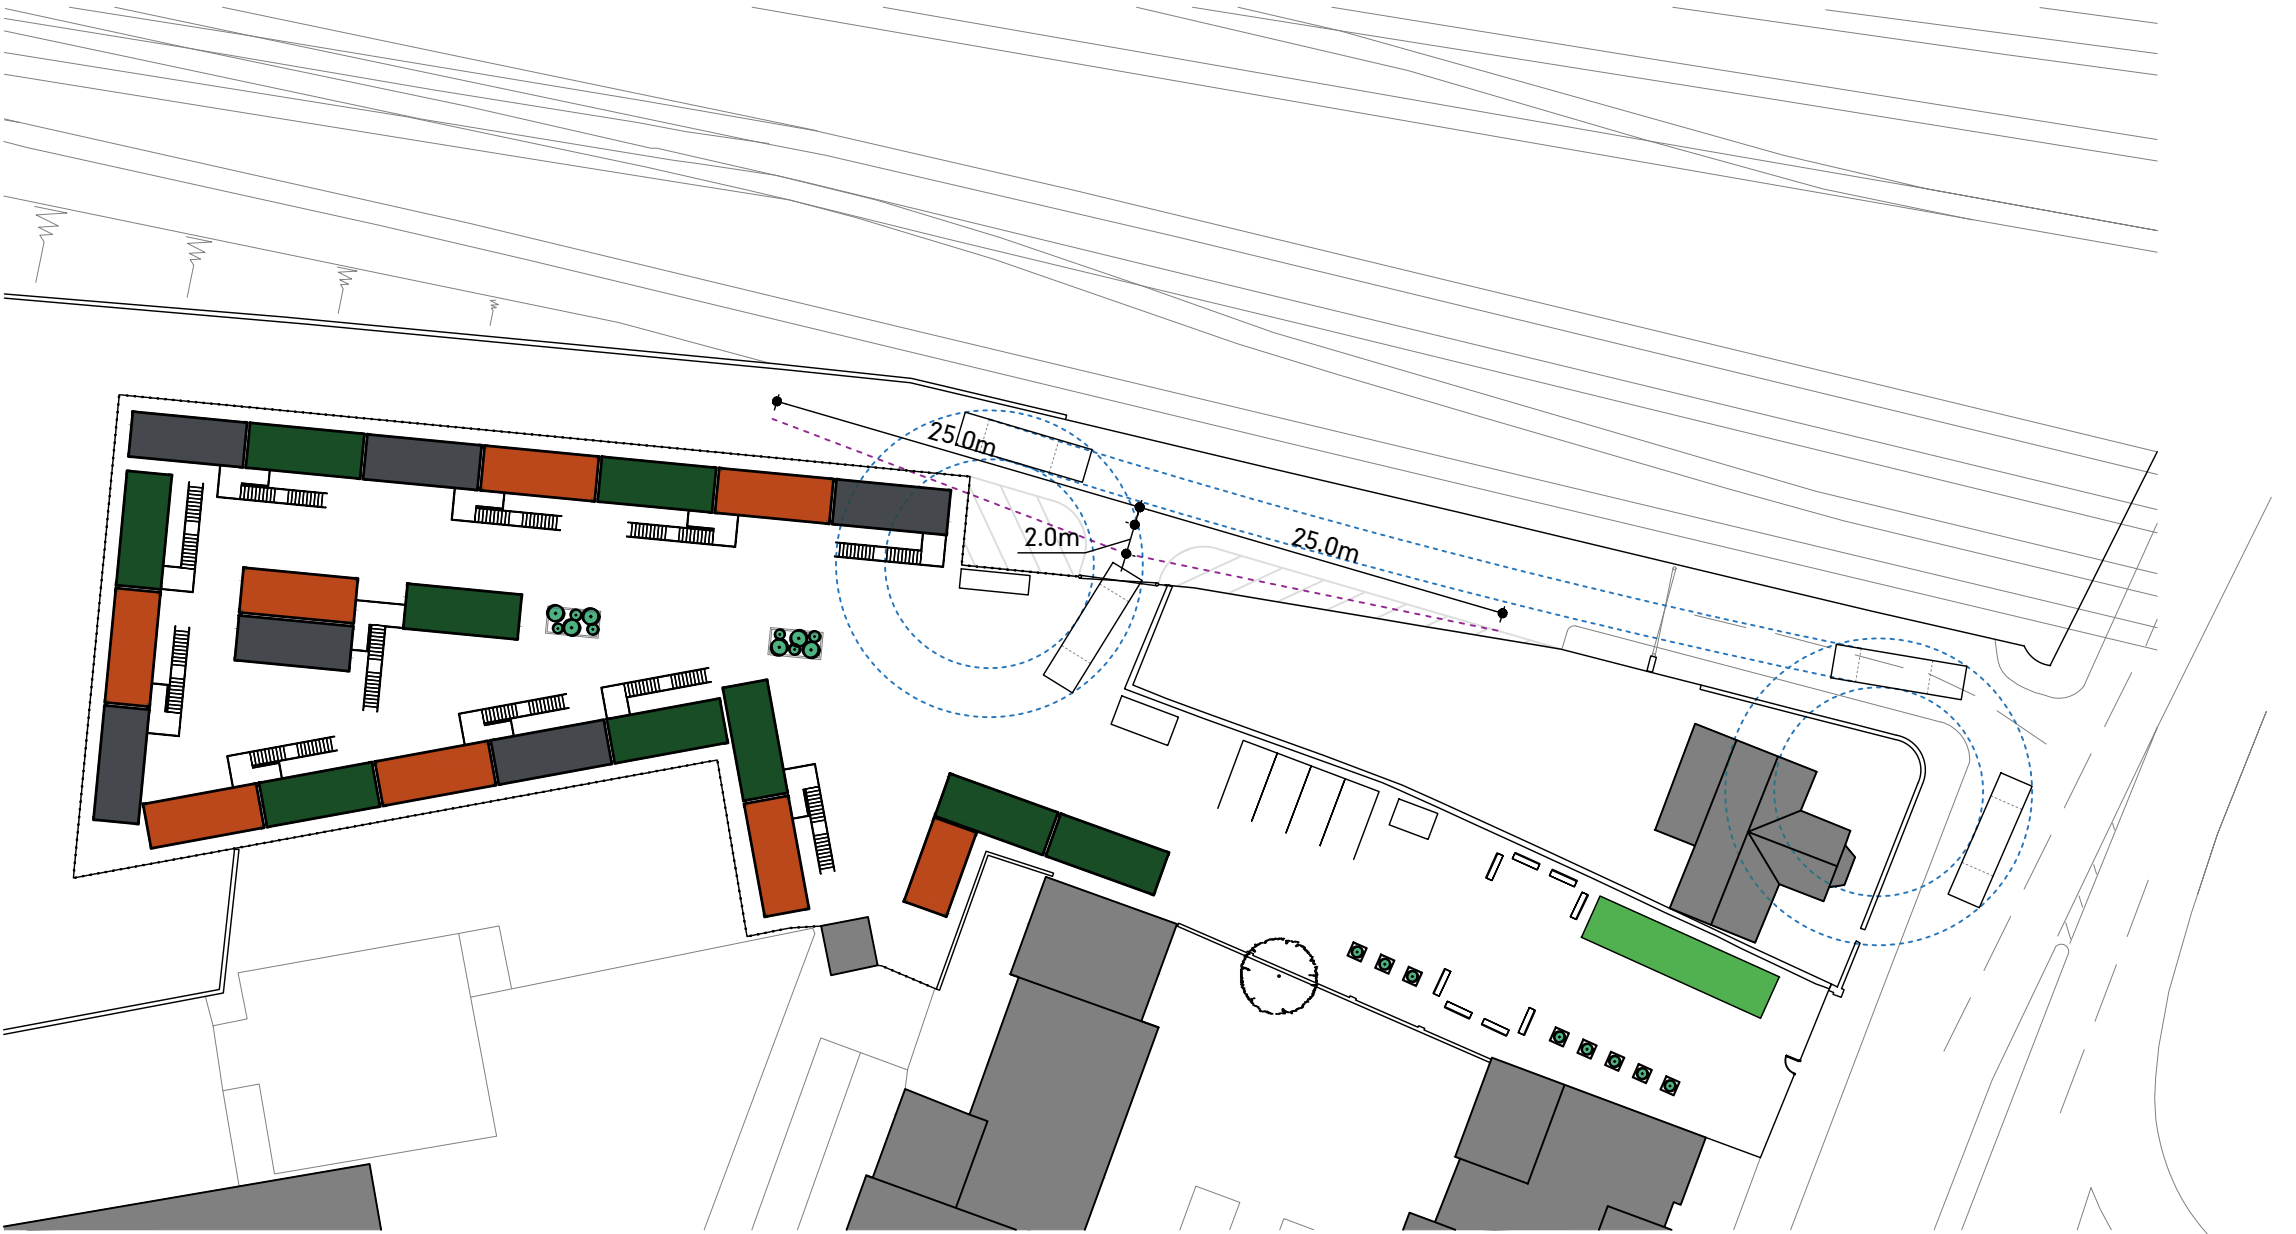

Site Entry Path - Reading Council refuse collection vehicle
(2015 Dennis Eagle Elite 6 (6x2RS) with Olympus OL16N Body, overall turning circle 20.3m)

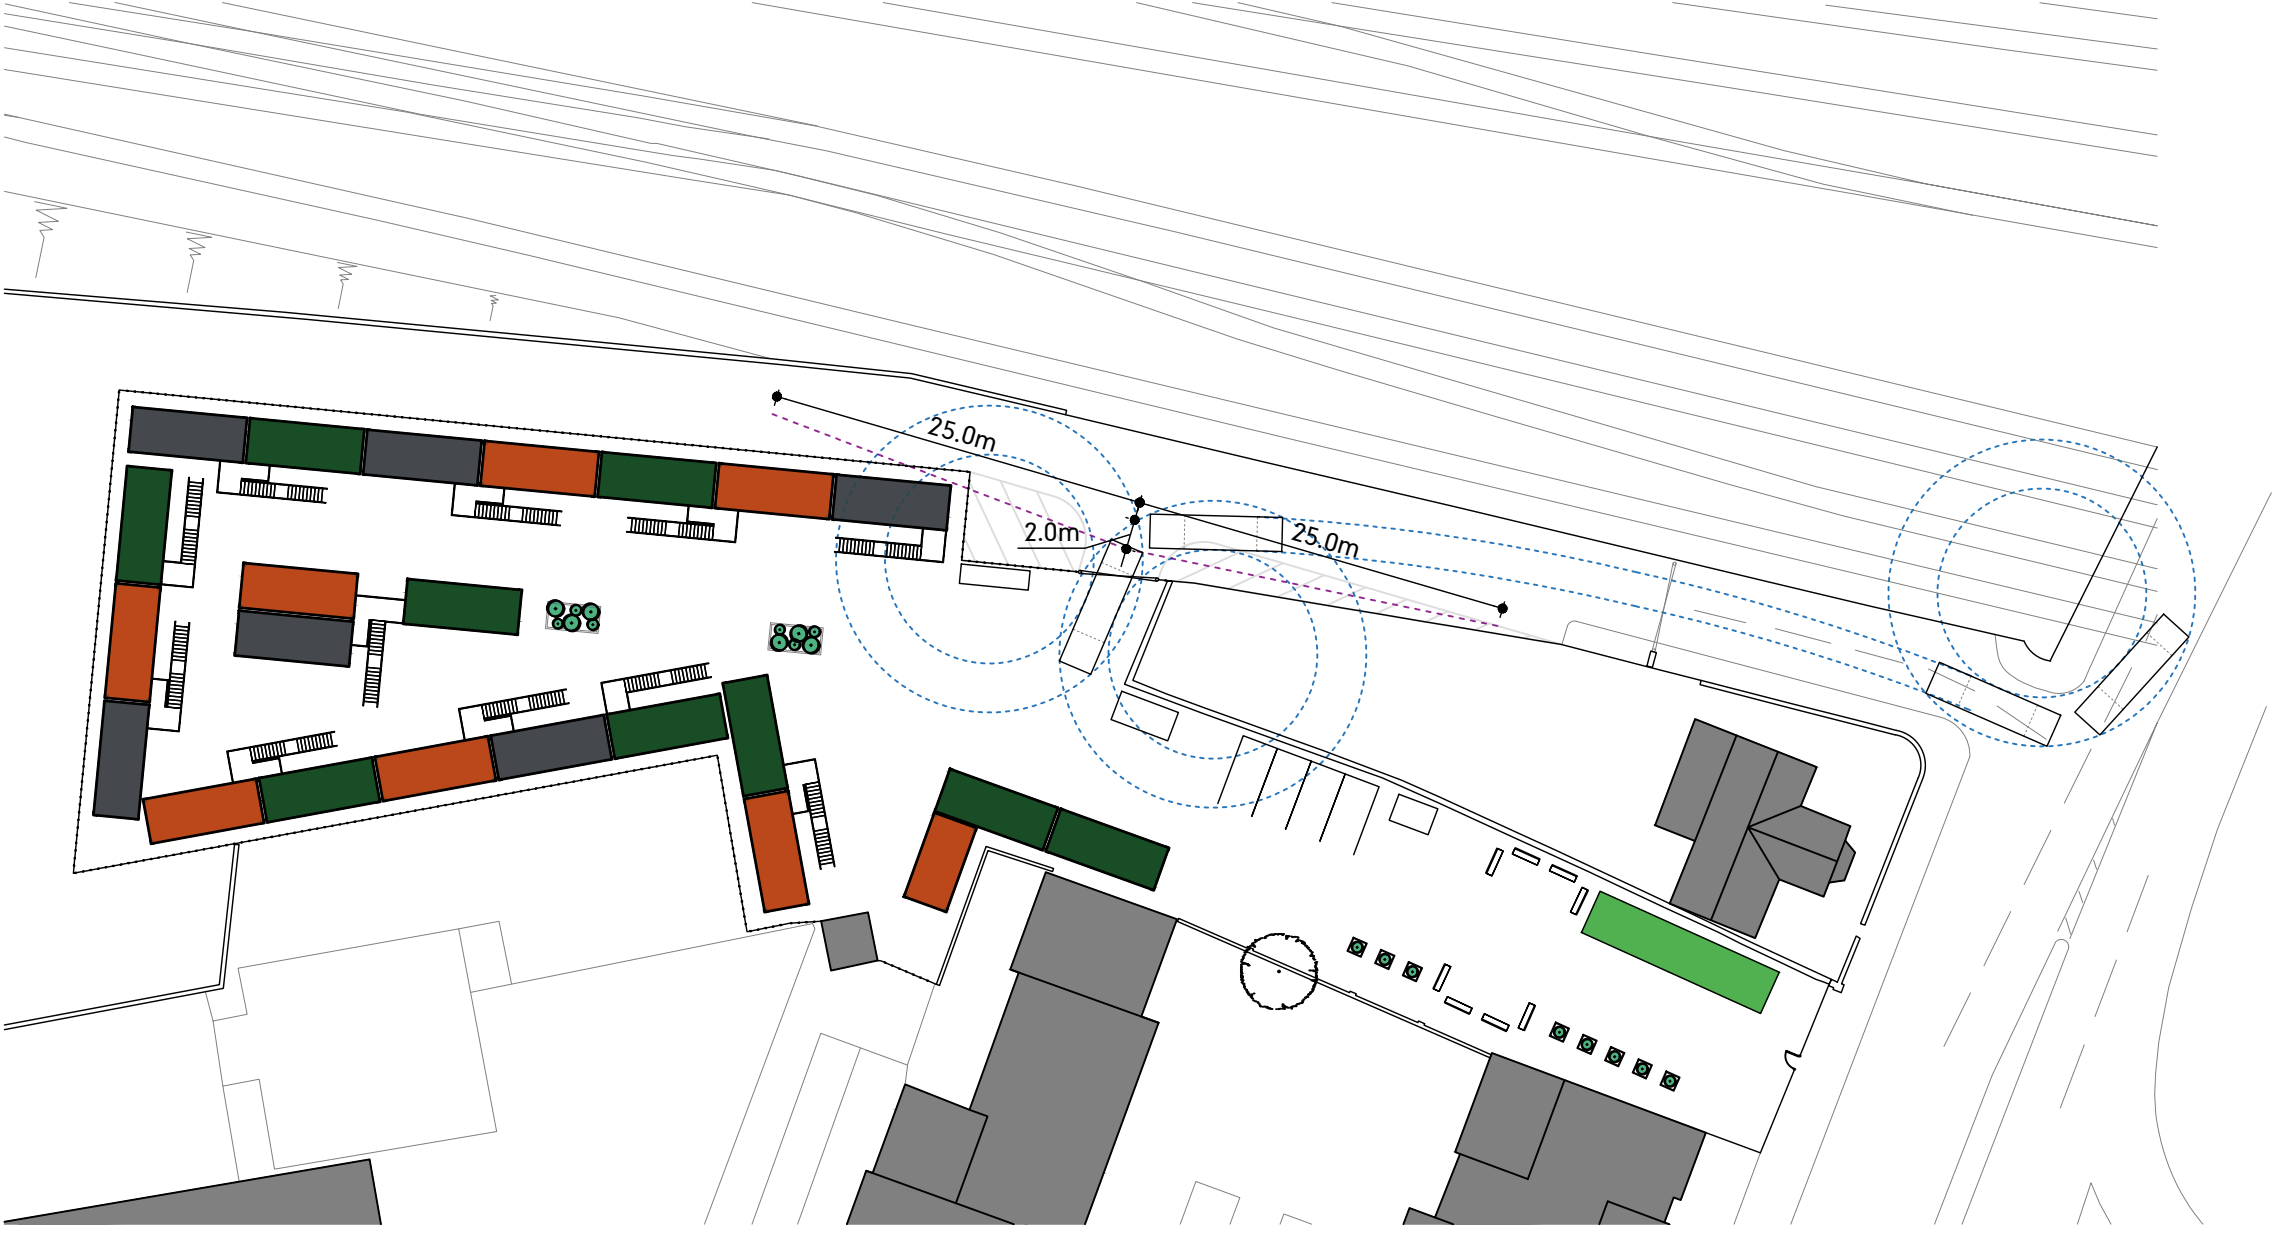

Site Exit Path - Reading Council refuse collection vehicle



notes
Do not scale from this drawing - use stated levels and dimensions only.
If in doubt, contact Williams-Architects Ltd.



View towards site from Caversham Road

.02	Abattoirs Road visibility splay added.	07sep21
ver	notes	date

williamsarchitects

Williams-Architects Ltd
Studio 7, The Garage Studios
41-45 St Mary's Gate
The Lace Market
Nottingham NG1 1PU
0115 945 5691
enquiries@williams-architects.co.uk
www.williams-architects.co.uk
Registered in England & Wales. N° 5096848

this drawing and its contents, on paper and as the originating data file,
remain the copyright of Williams-Architects Ltd
© Williams-Architects Ltd, 2021

client	Integra Buildings Ltd	created	02sep21
project	Abattoirs Road, Reading	job N°	201123
title	Site Vehicle Tracking	scale	1:500 @ A2