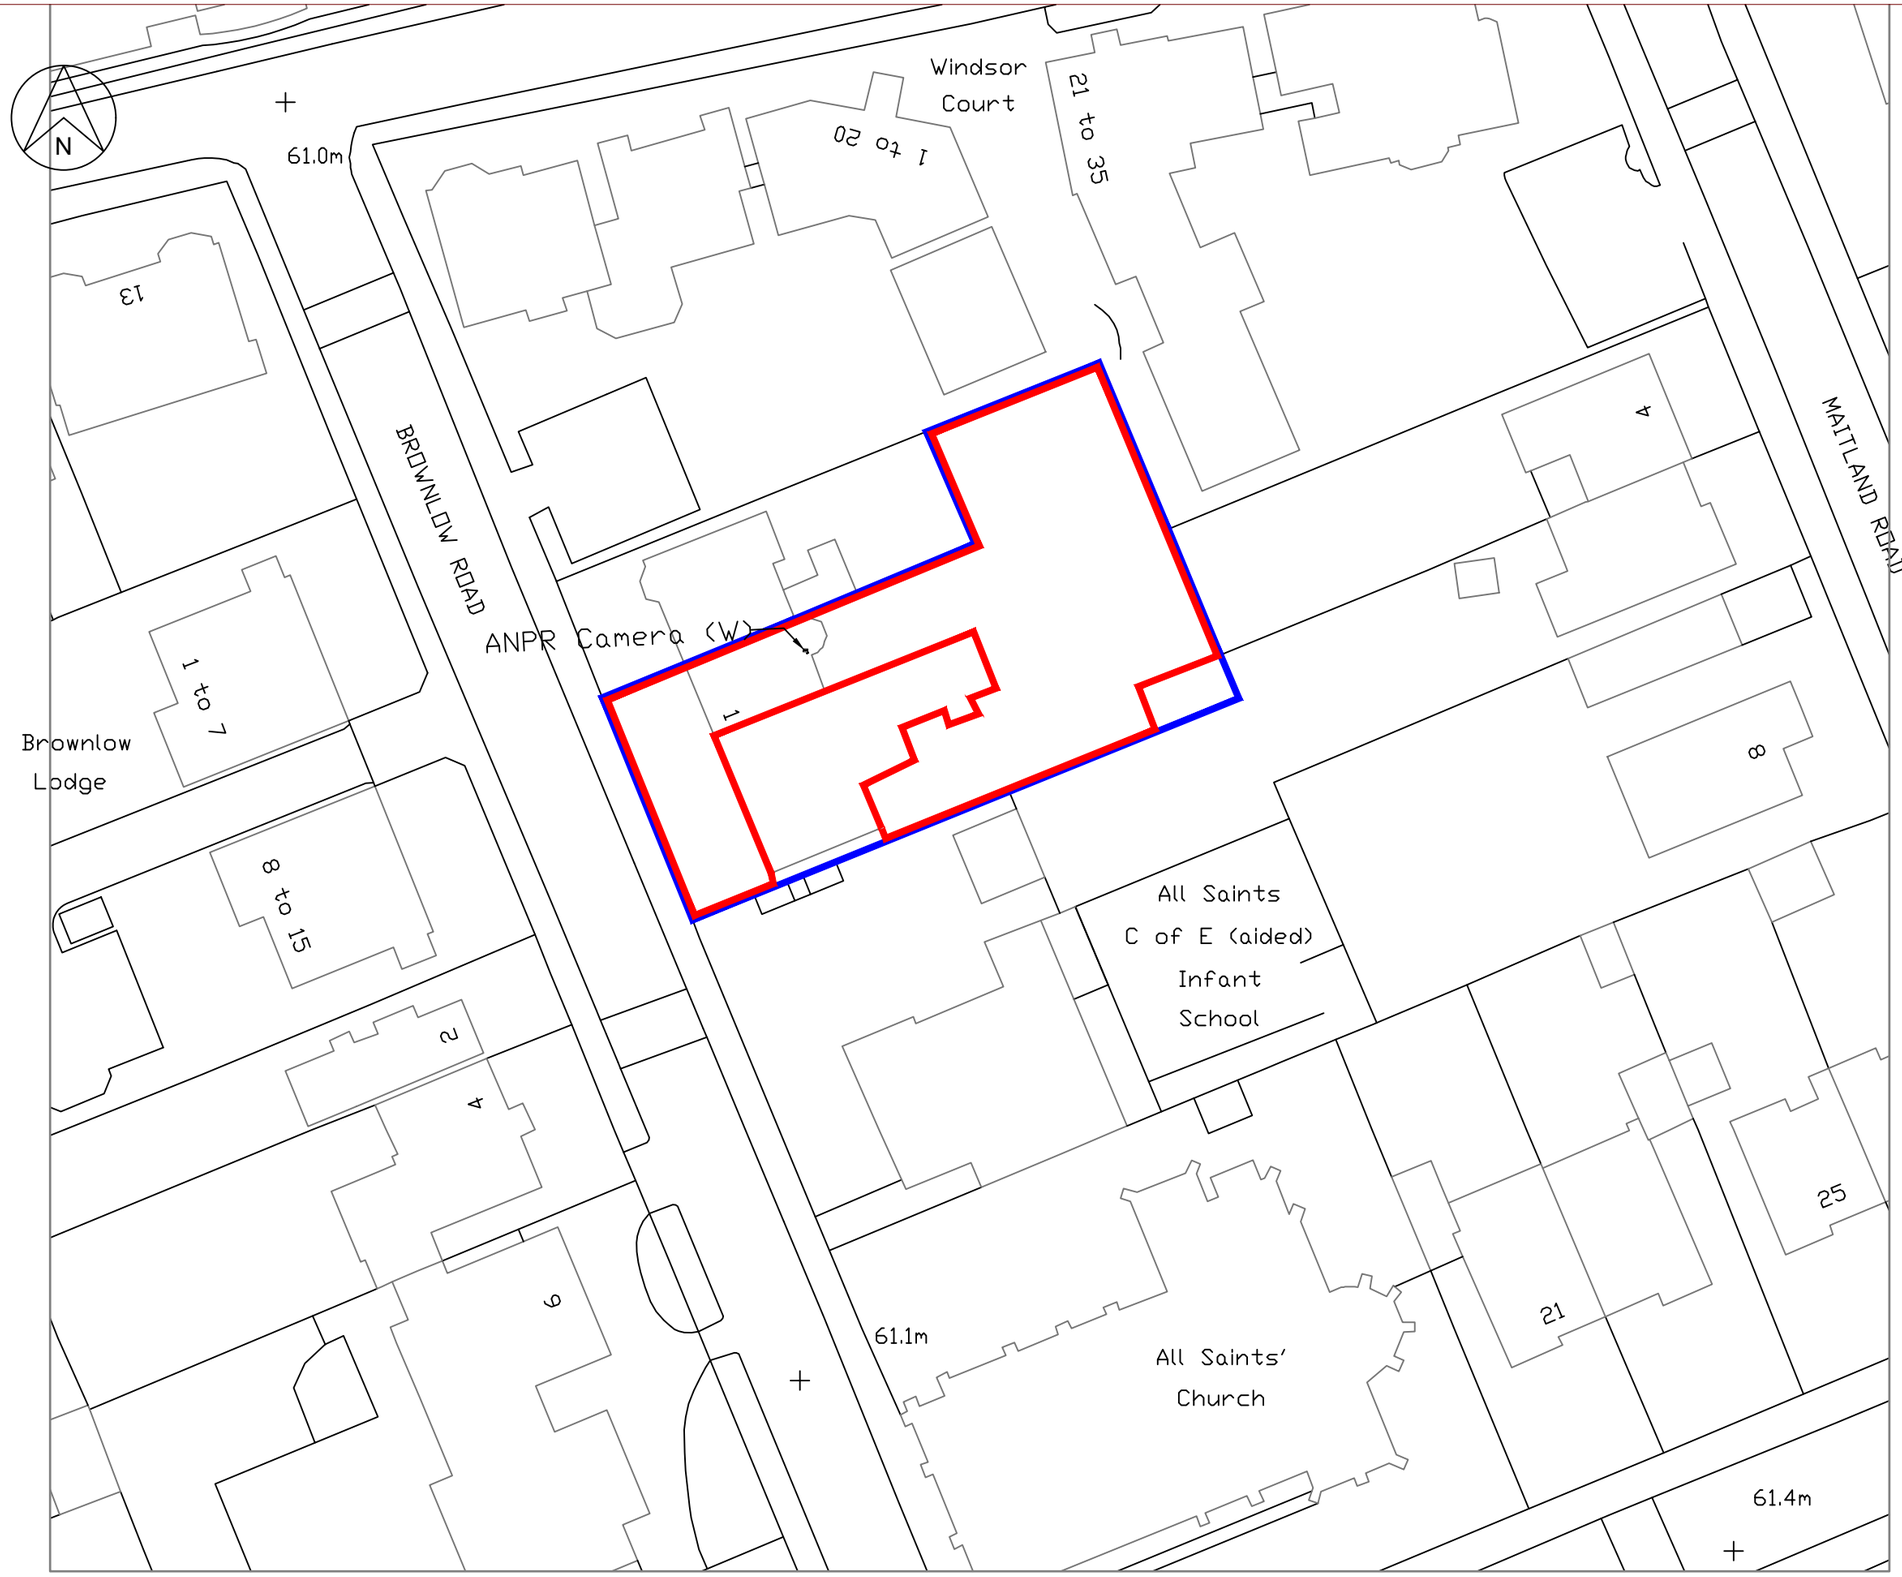

Serial Number: 338215
©Crown copyright and database right 2026
OS AC0000848283

0 10 20 30 40 50
metres

NORTH

Notes:

1. Contractors to check dimensions and notify any discrepancies or errors to the company immediately.
2. Work to figured dimensions only and to be checked before commencement of work on site.
3. Do not scale off this drawing.
4. All dimensions in millimeters unless otherwise stated.

Legend:

Land Boundary
Site Plan

(W) Wall Mounted

Parkingeye

Office Contact:
40 Eaton Avenue, Matrix Park, Buckshaw Village, Chorley, Lancashire, PR7 7NA

Tel: 01772 450 970

Emails: Planning@parkingeye.co.uk

Client:	Rhombus Property Limited
Project:	Helena House
Title:	Site Plan
Scale:	1:500
Drawn by:	J.Taylor
Date:	15/08/2026
Drawing Reference Number:	C-32755-002
Drawing Rev:	Rev A