


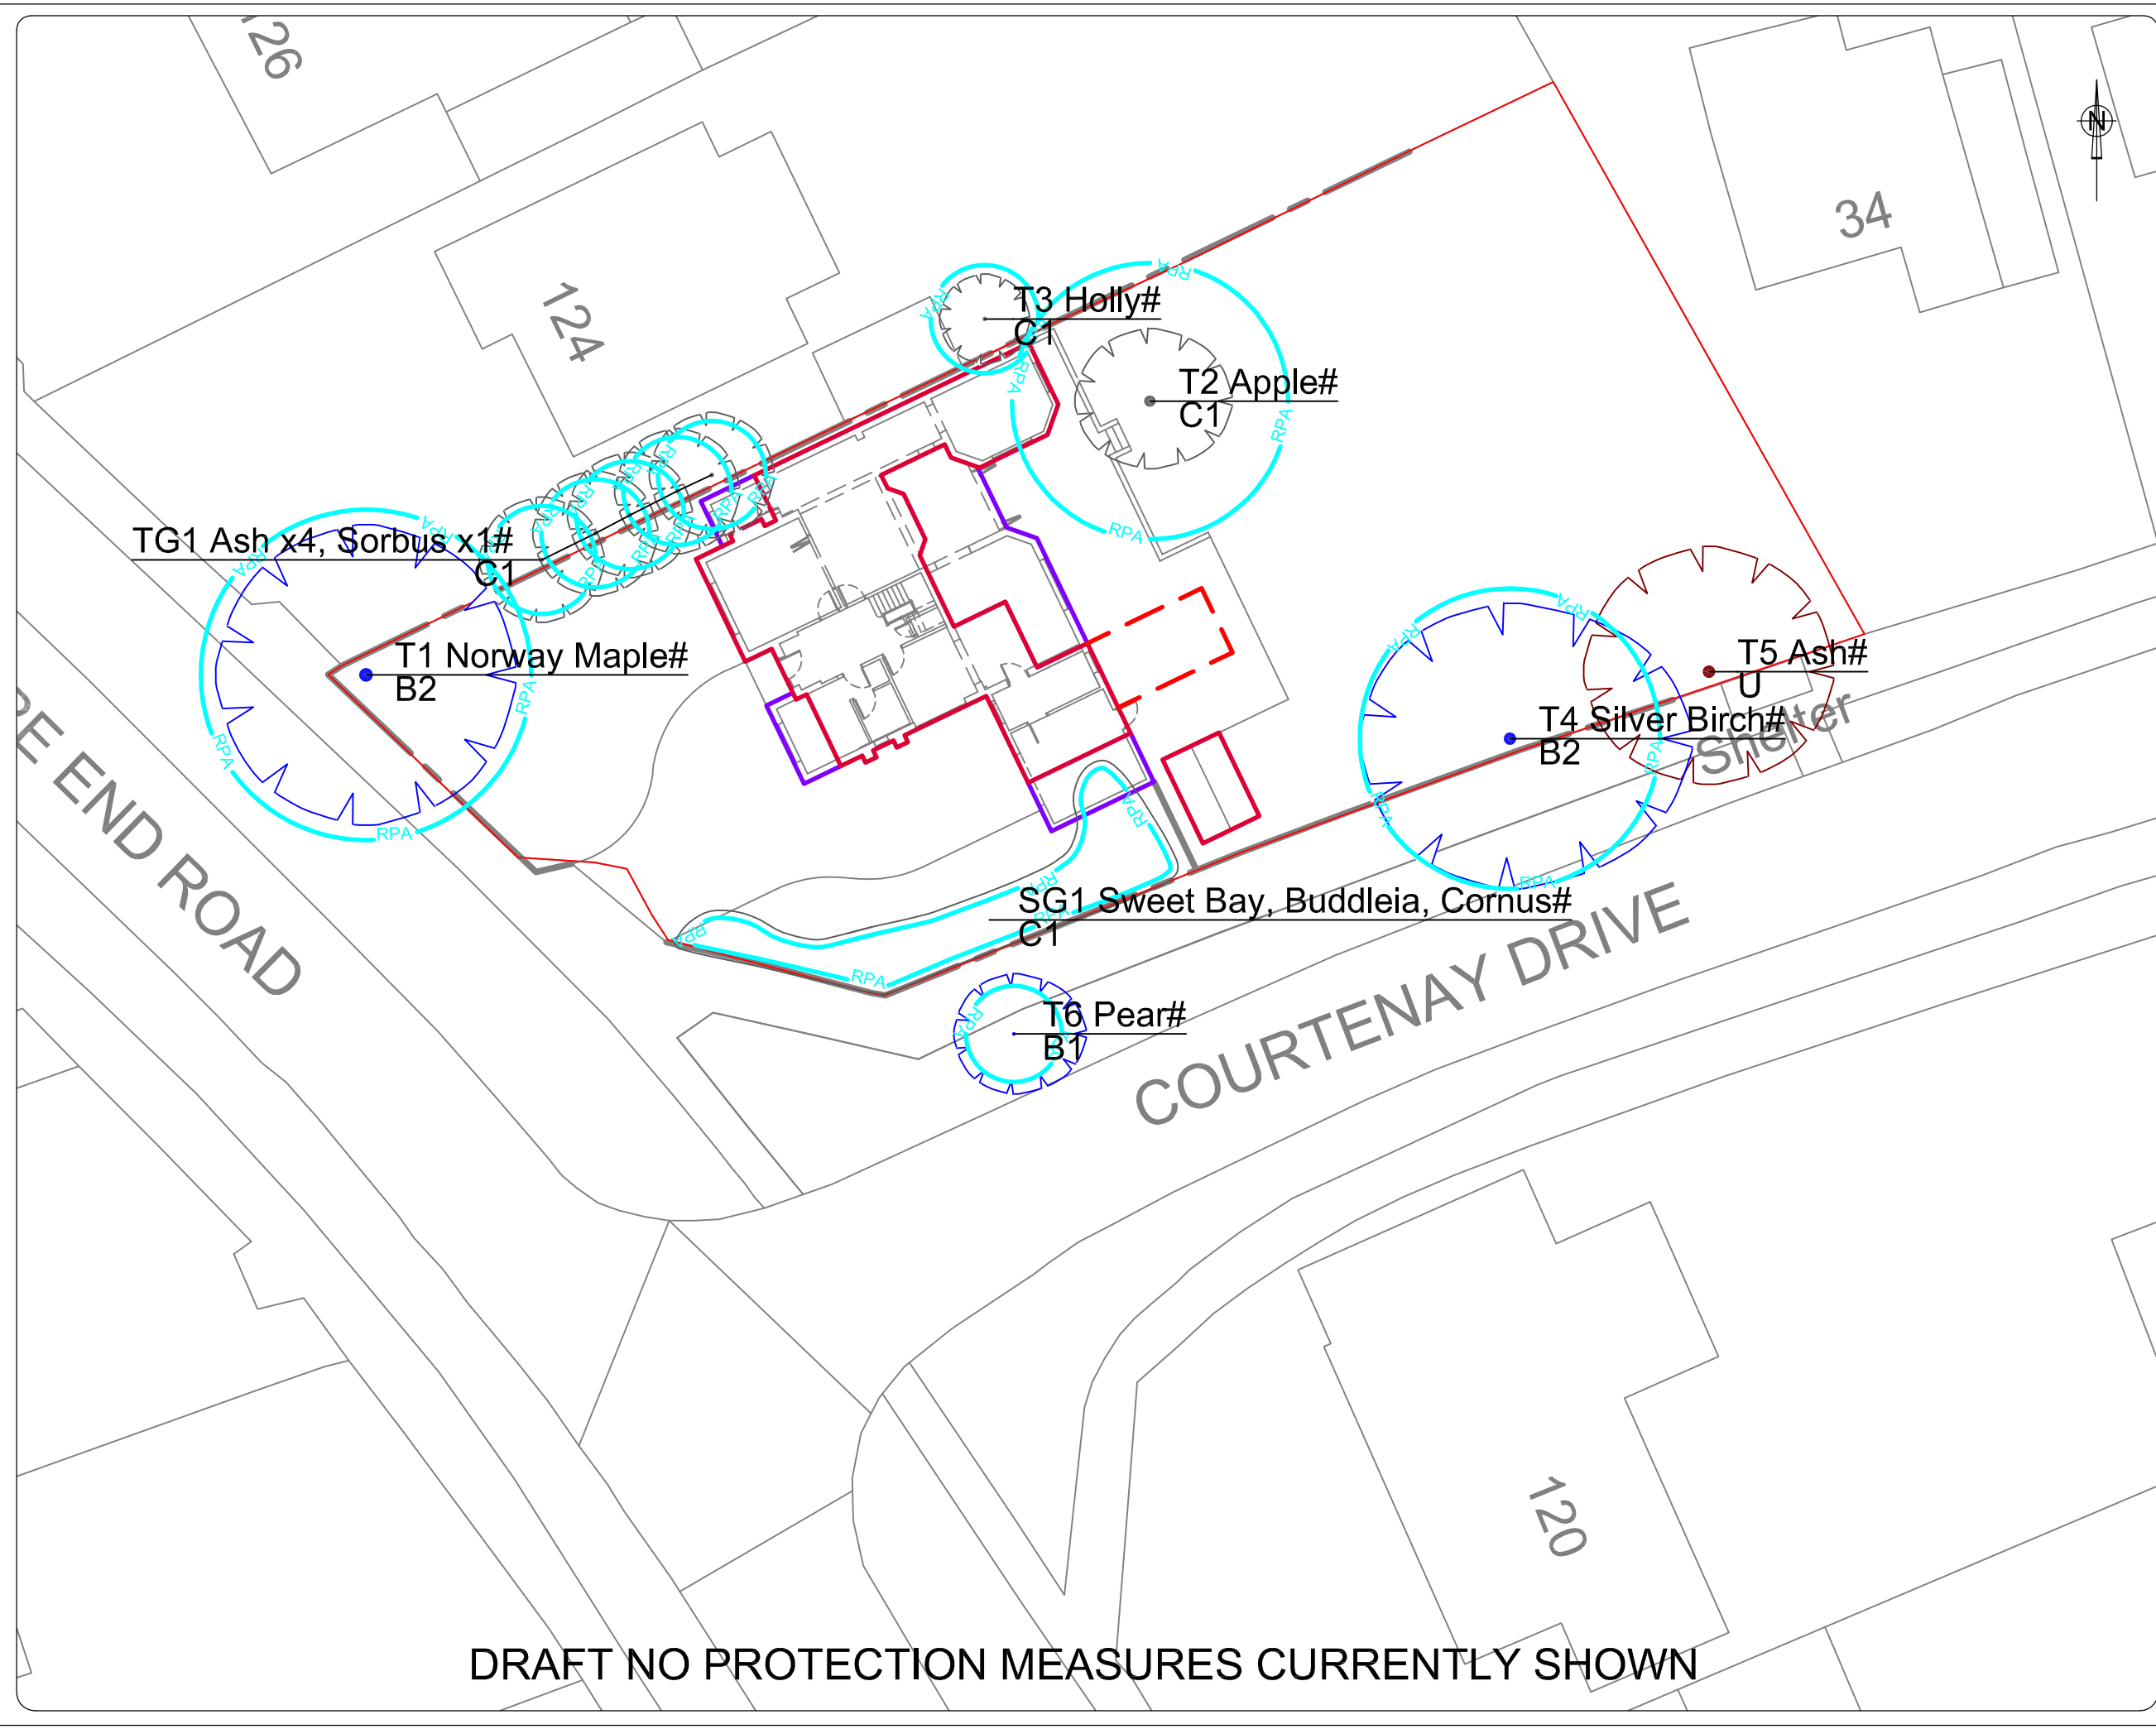

COPYRIGHT RESERVED
DO NOT SCALE FROM THIS DRAWING

Tree Survey Drawing Key

See Tamla Trees, Tree Survey for Individual Tree Details

KEY

Please refer to Tamla Trees report for details

- Category A - Trees of high quality
- Category B - moderate quality
- Category C - low quality
- Category U - Dead, Dying or Defect trees with <10 years retention value

RPA - root protection area as defined by Table 2 BS 5837:2012

Existing building

Existing building to be demolished

Proposed extension

NOTE # Tree positions indicatively mapped due to lack of detailed topographical plan

REV	AMENDMENTS	DRAWN DATE	AUTH'D
-----	------------	------------	--------

PROJECT

122 Kidmore End Road,
Reading,
RG4 8SP

CLIENT

V. Didwania

TITLE

Tree Protection Plan (TPP)

Job	05373R	Scale	1:250 @ A3	DRG NO		Revision	
Date	16/06/2025	Type	a	05373P_TPP_01		-	

Tel: 01252 811 233

Email: Info@tamlatrees.com

Web: www.tamlatrees.com

DRAFT NO PROTECTION MEASURES CURRENTLY SHOWN