

PROJECT DETAILS

PROJECT NAME:	Reading Football Club Stadium
PROJECT NUMBER:	260189
PROJECT ADDRESS:	Reading Berkshire RG2 0FL
CLIENT:	MS Energy Group Ltd
SYSTEM SIZE (DC):	584.68kW _p
SYSTEM SIZE (AC):	518kW
EXPORT LIMIT (CLS):	Require DNO Connection Agreement
No. OF MODULES:	1244
MODULES DETAILS:	DEMEGC DM470G12RT-B48HBB
INVERTER DETAILS:	3 x Ginlong Solis S6-GC100K 1 x Ginlong Solis S6-GC80K 2 x Ginlong Solis S6-GC3P50K-NV-ND

LAYOUT DETAILS

DESCRIPTION	Site Layout			
DRAWING No.	260274-02-Site Layout For Planning Submission			
Drawn	Approved	Ver.	Date	Comments
NG	SK	P1	11/08/2026	For Approval
SK	SK	P2	17/08/2026	More detail added
SCALE		As Shown @ A1		

PROJECT LEGEND

COMPANY DETAILS

ALT-Group

hello@alt-group.uk
www.alt-group.uk




This drawing is Copyright. It is sent to you in confidence, it must not be copied, used or disclosed to third parties without permission, it remains our property and must be returned on request.


©ALL RIGHTS RESERVED BY ALT-GROUP






PLAN
SCALE 1:500

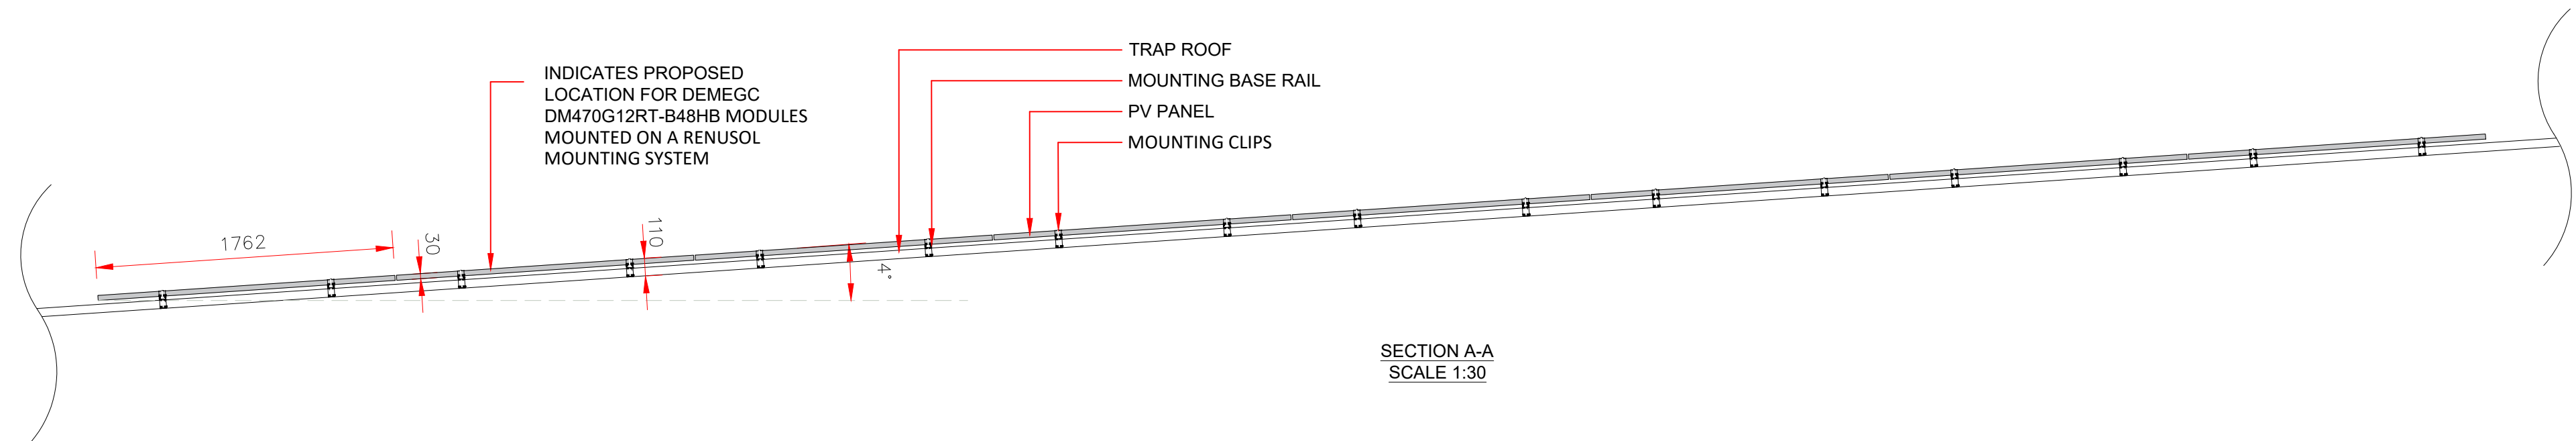

SECTION A-A
SCALE 1:30

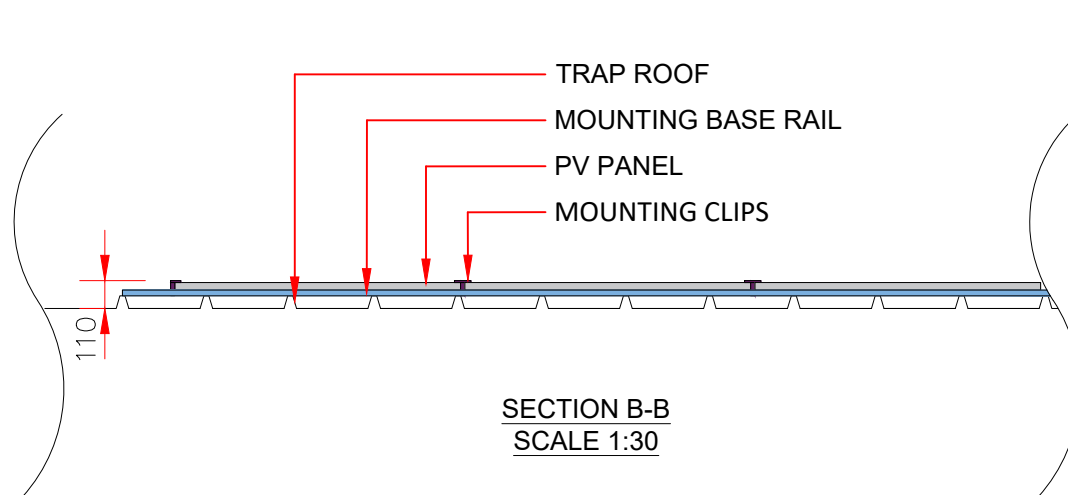

SECTION B-B
SCALE 1:30

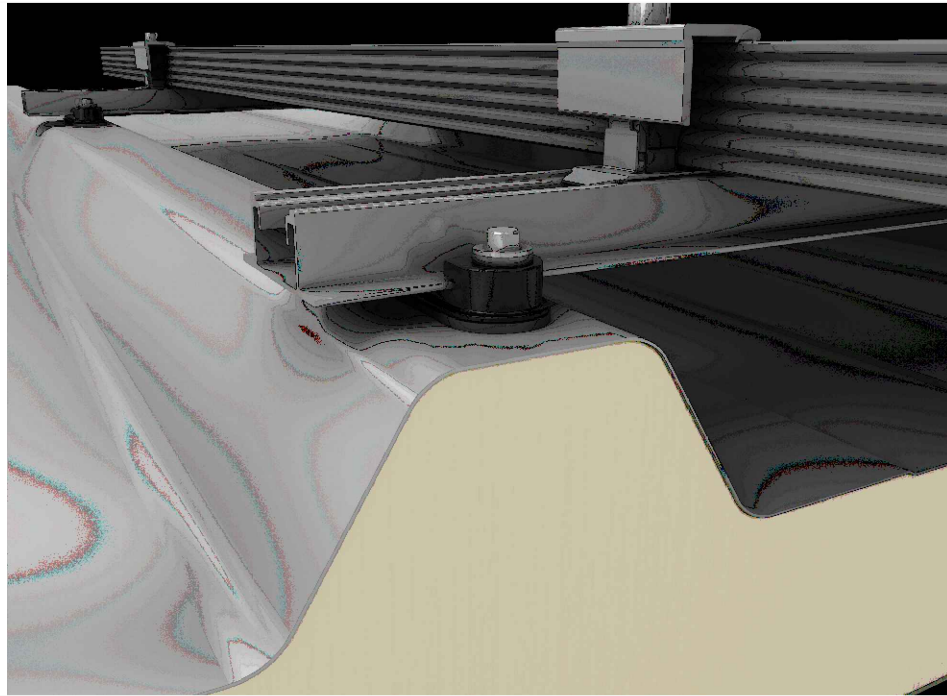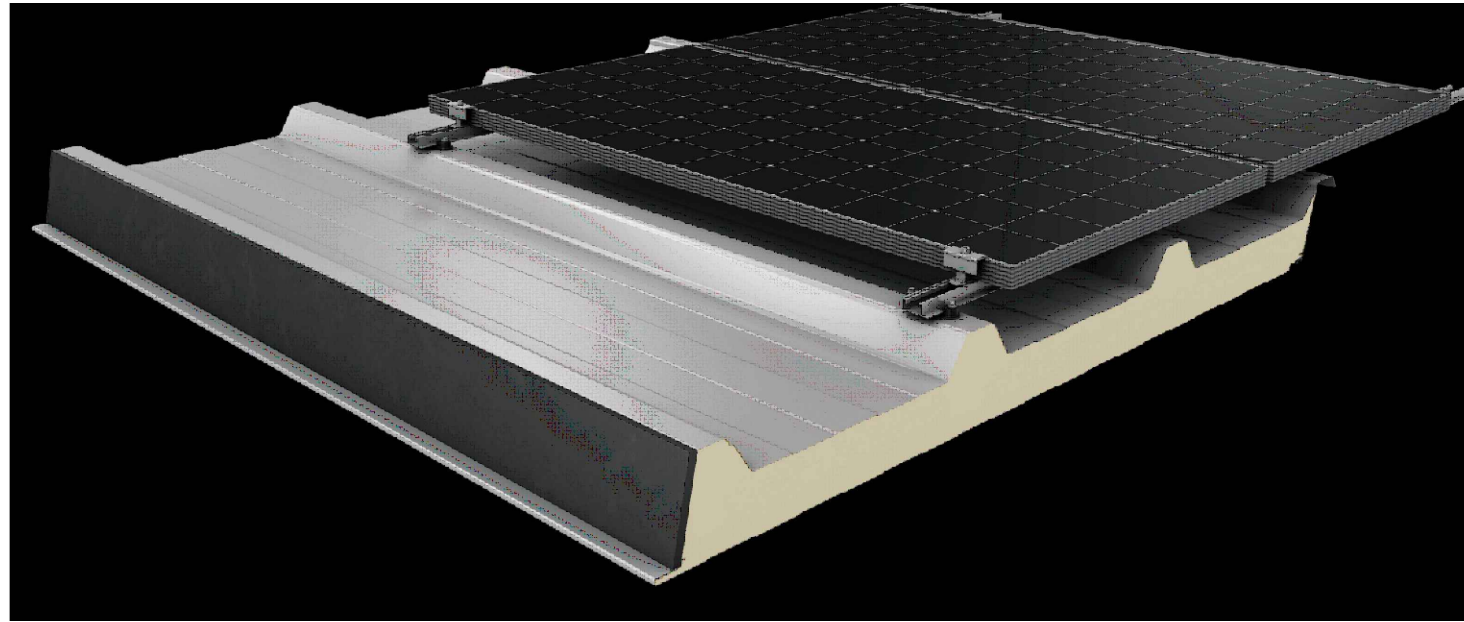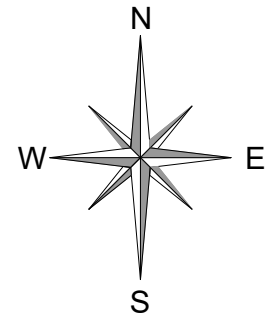

INDICATES PROPOSED LOCATION FOR 1244 x 470W PV MODULES MOUNTED ON A PITCHED ROOF IN VARIOUS AREAS AS INDICATED.