Front Elevation

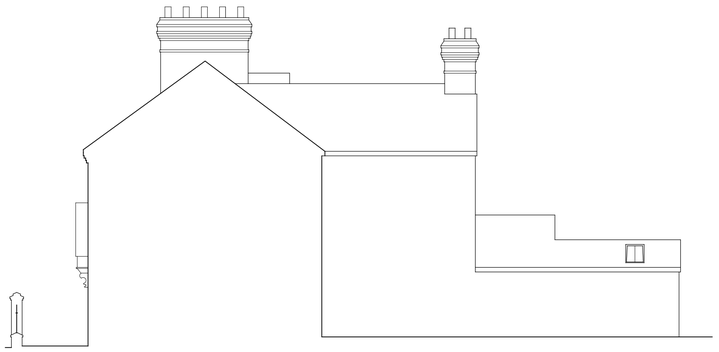

RH Side Elevation

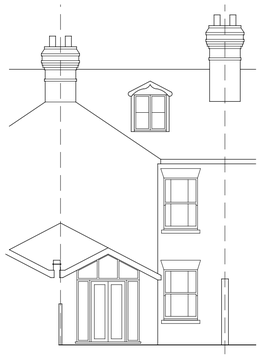

Rear Elevation
Scale 1:100

LH Side Elevation

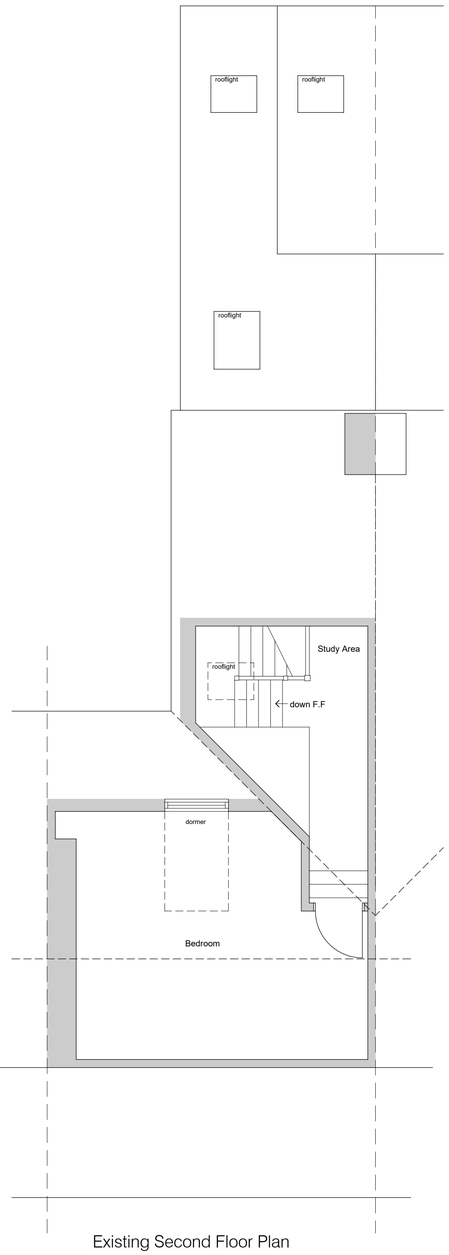

Existing Second Floor Plan
Scale 1:50

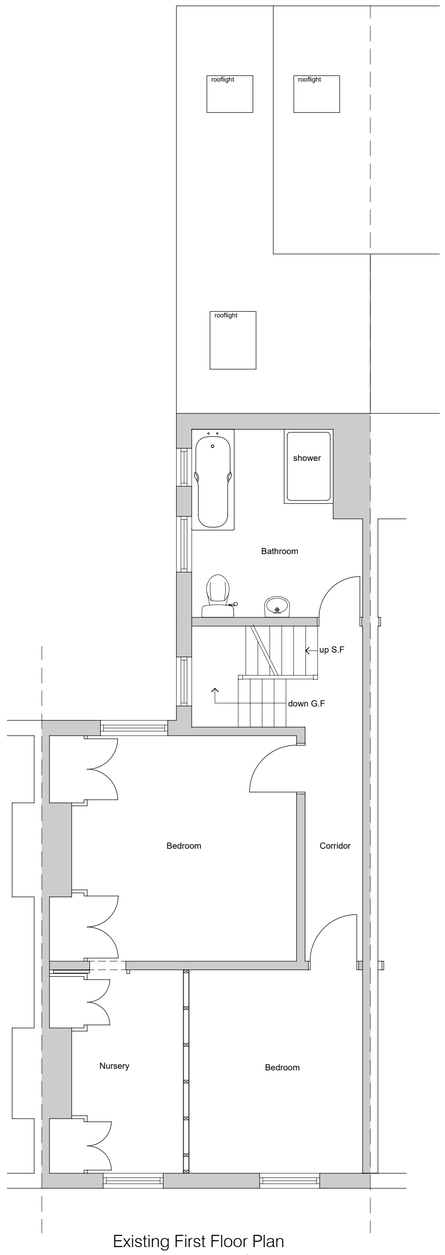

Existing First Floor Plan
Scale 1:50

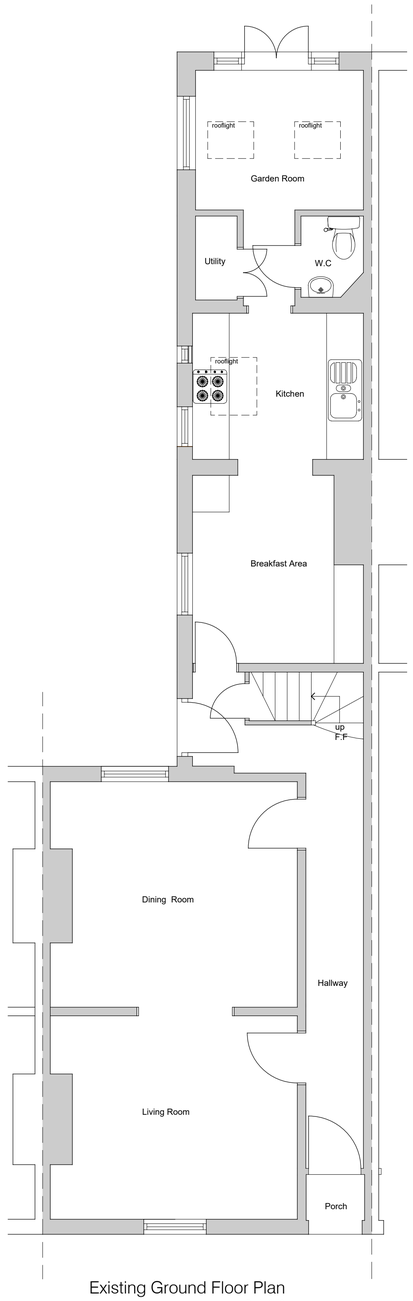

Existing Ground Floor Plan
Scale 1:50

1 0 1 2 3 4 5
SCALE 1:100 m

0.5 0 0.5 1 1.5 2 2.5
SCALE 1:50 m

Refer to drawing 14TM.MP101 for key of changes noted 1 to 8

REV	DATE	NOTES	BY
B	17.08.26	Elevations added	DT
A	11.08.26	Rear Single Storey Roof Plan Amended as existing	DT

RETROSPECTIVE APPLICATION

David Tingle
Building Design

17 Woodland Drive,Tilehurst,Reading
Berkshire, RG30 4RT.
T: 0118.9419311 M: 07711902344

Copyright © David Tingle Building Design (2003)

MR N .ITTA & MS C.BISIAUX
14 THE MOUNT
READING RG1 5HL

RETROSPECTIVE APPLICATION
VARIOUS CHANGES SINCE 2020
2026 PLAN AND ELEVATIONS
EXISTING GROUND, FIRST & SECOND FLOORS

Scale: 1:50 & 1:100 Date: Aug 2026

Dwg No: **14TM.MP102** Rev: B