




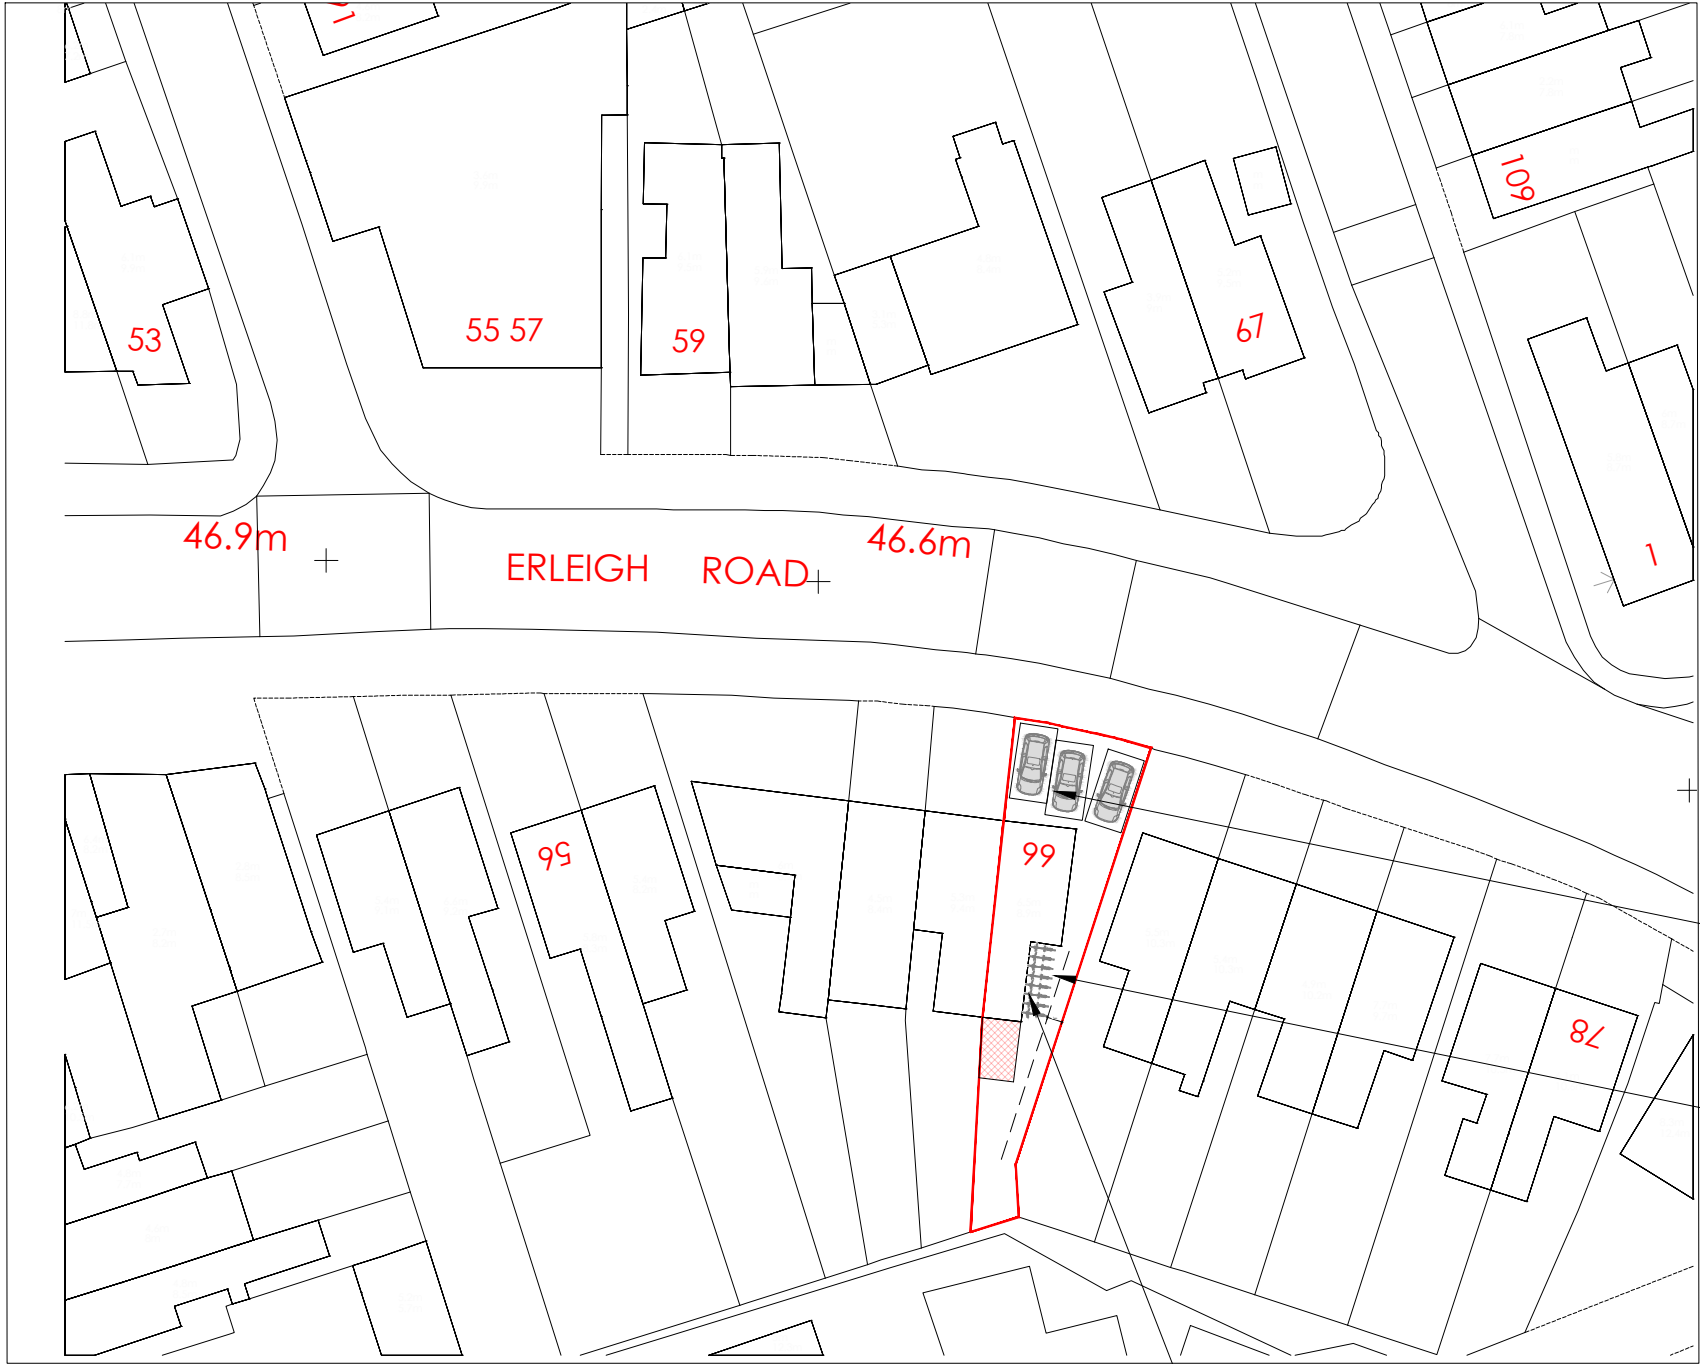

Block Plan 1:500

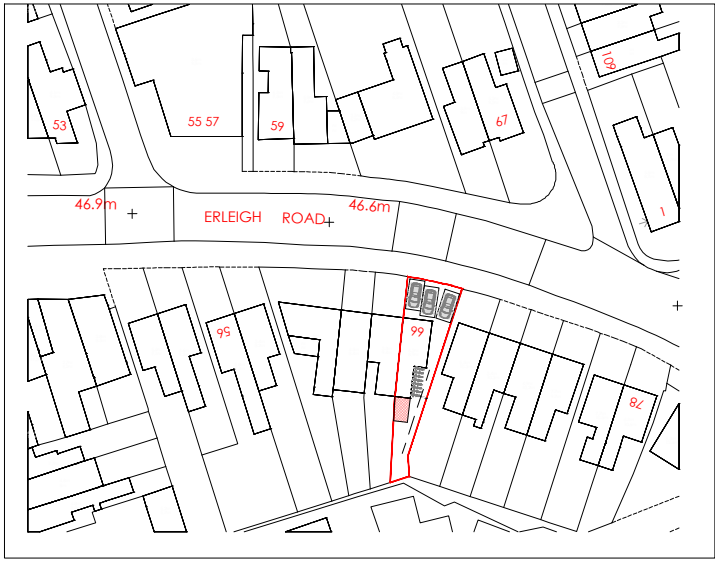

Location Plan 1:1250

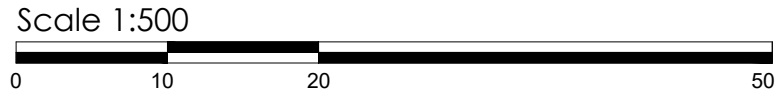


Crown Copyright and database rights(2026)
Ordnance survey 0100031673

3 No. existing off-street parking spaces retained

Cycle parking to be retained and maintained for the lifetime of the HMO use.

8 No. Secure cycle spaces

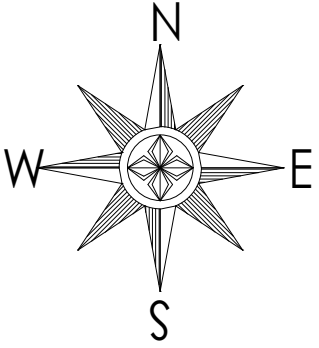

Key

Rev	Date	Description
Revisions		

© Arcadia-Designs - This document and its design content is the copyright of ARCADIA-DESIGNS GROUP Ltd (Arcadia-Designs) and should NOT be copied or reproduced without written consent of the practice.

This drawing should be read in conjunction with all other information including project specification. Use written dimensions only and DO NOT scale. Site dimensions to be checked on site prior to ordering materials.

T: 07562740771 **E:** admin@arcadia-designs.co.uk
W: www.arcadia-designs.co.uk

Project
Change of Use/Intensification of Existing HMO to an 8-Person Sui Generis HMO, together with Single-Storey Rear Extension and Associated Cycle Storage

Client
Ms Zahida Parveen

Address
66 Erleigh Road, Reading
RG1 5NH

Drawing Title
Location And Block Plan
Parking and Cycle Plan

Date	Scale	Drawn
16th July 2026	1:100 @ A3	SH

Drawing Number
RERR PL-100

Revision
/

PLANNING