



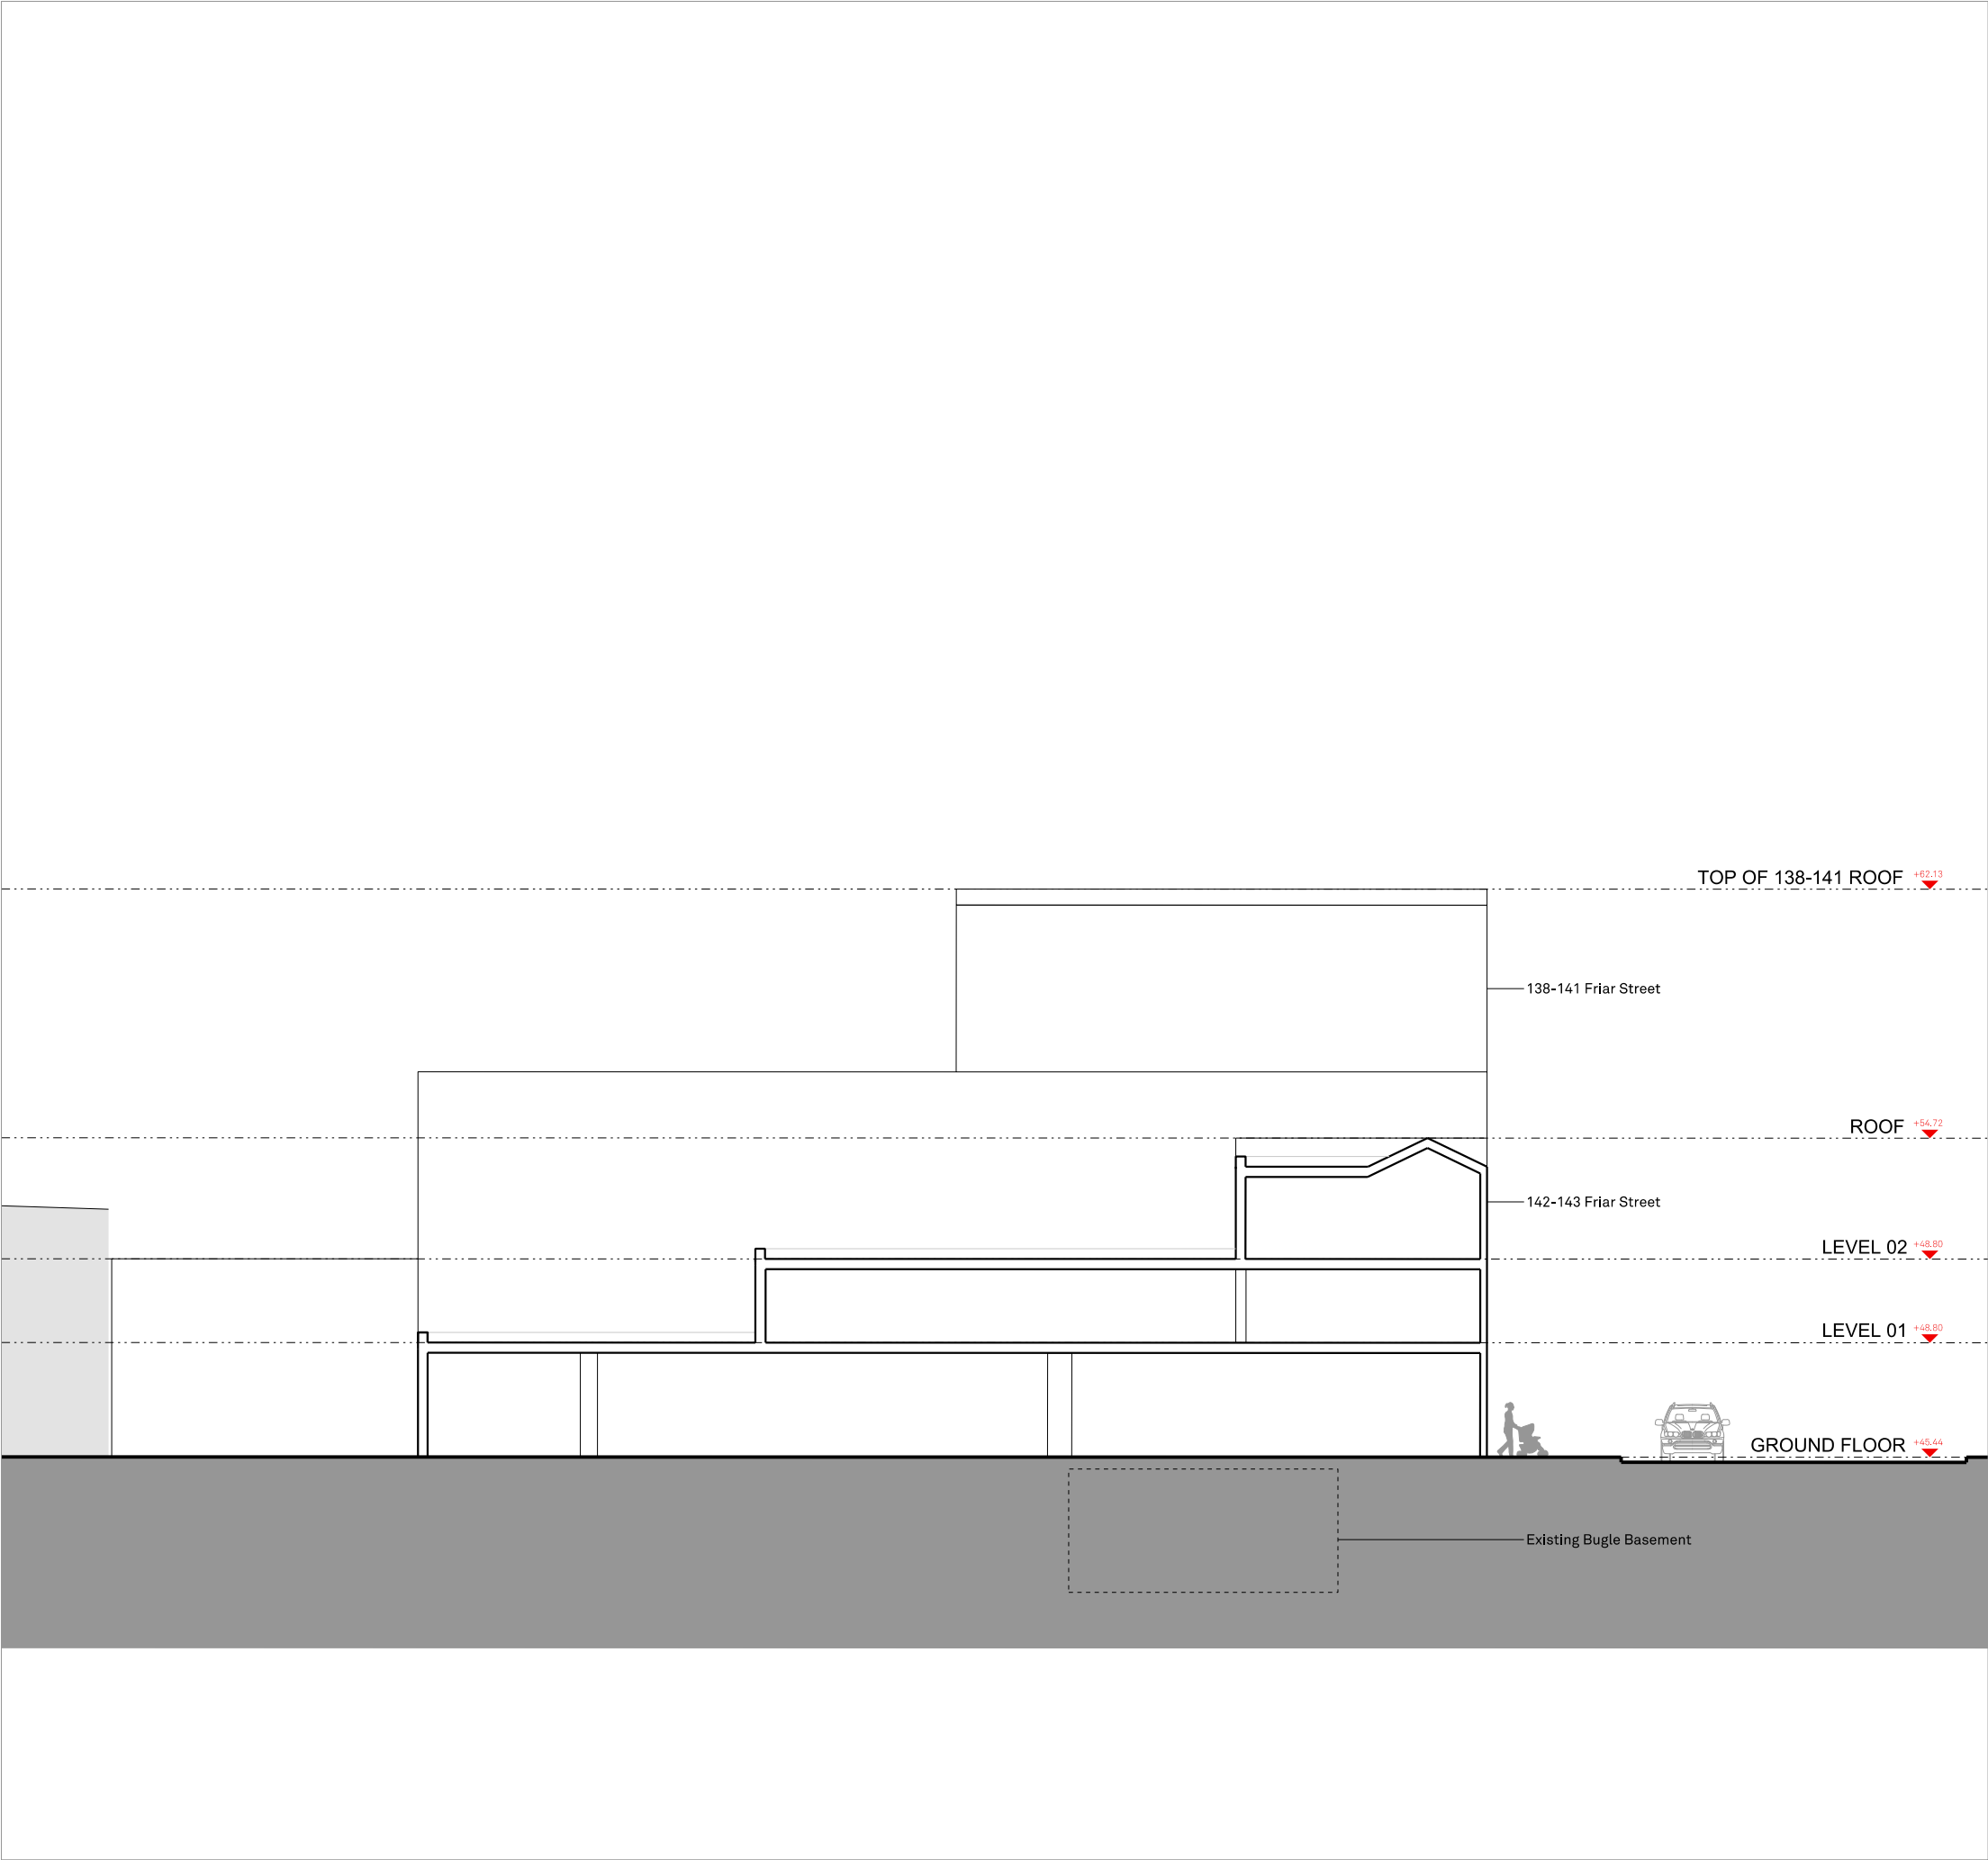

Notes

This document is © Falconer Chester Hall Limited.  
All drawing measurements shall not be obtained by scaling. Any discrepancies on this document to be immediately reported to the Architect. Verify all dimensions and levels prior to construction. This Document shall be read in conjunction with related documents, specifications and associated models.

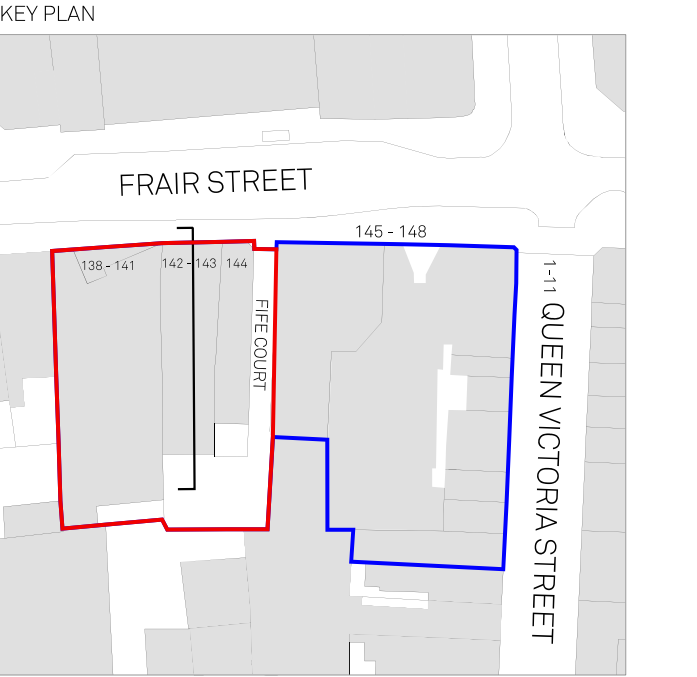

|      |          |     |         |                      |
|------|----------|-----|---------|----------------------|
| P03  | 05.08.26 | JD  | JH      | For Planning         |
| P02  | 24.07.26 | JD  | MH      | Draft Planning Issue |
| P01  | 08.09.22 | GV  | CC      | First Issue          |
| Rev: | Date:    | By: | Chk By: | Rev Note:            |

**FALCONER  
CHESTER  
HALL**

London | Liverpool | Manchester | [www.fcharchitects.com](http://www.fcharchitects.com) | +44(0)151 243 5800

**FCH**

|                               |                     |          |            |            |
|-------------------------------|---------------------|----------|------------|------------|
| Project Title                 |                     |          |            | Rev        |
| 138-144 Friar Street, Reading |                     |          |            |            |
| Client                        |                     |          |            | P03        |
| Thackery Estates              |                     |          |            |            |
| Drawing Title                 |                     |          |            | Drawn By   |
| Existing Section A-A          |                     |          |            |            |
| Drawing No.                   |                     |          |            | BP         |
| P21109-FCH-BB-XX-DR-A-1151    |                     |          |            |            |
| Status                        | Issue suitable for: | Date     | Scale      | Checked By |
| S2                            | Information         | 08.09.22 |            |            |
| Job No.                       | Drawing Stage       | Scale    | 1:200 @ A3 | CC         |
| P21-109                       | Planning            |          |            |            |