

Reading Council


Shelter Advertising Proposal

Bus Shelter O/S

61 Friar Street RG1 1DX

SITE PLAN & IMAGES

JCDecaux

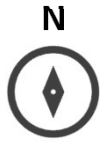

Bus Shelter outside


61 Friar Street

RG1 1DX

Easting:471294

Northing:173576

 APPLICATION SITE

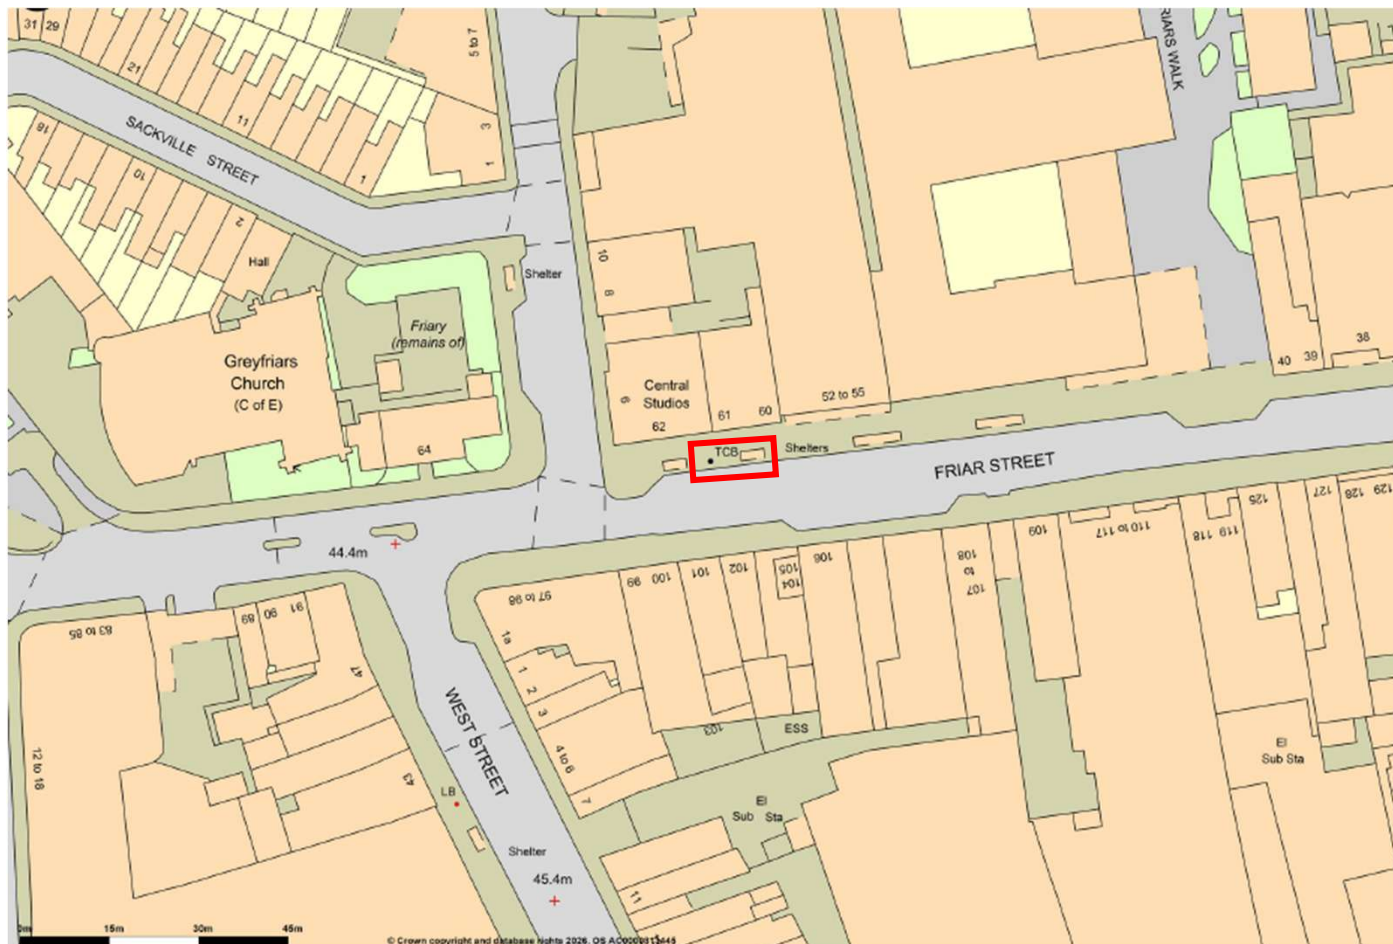

Scale 1:1250



JCDecaux




Bus Shelter outside

61 Friar Street

RG1 1DX

Easting:471294

Northing:173576

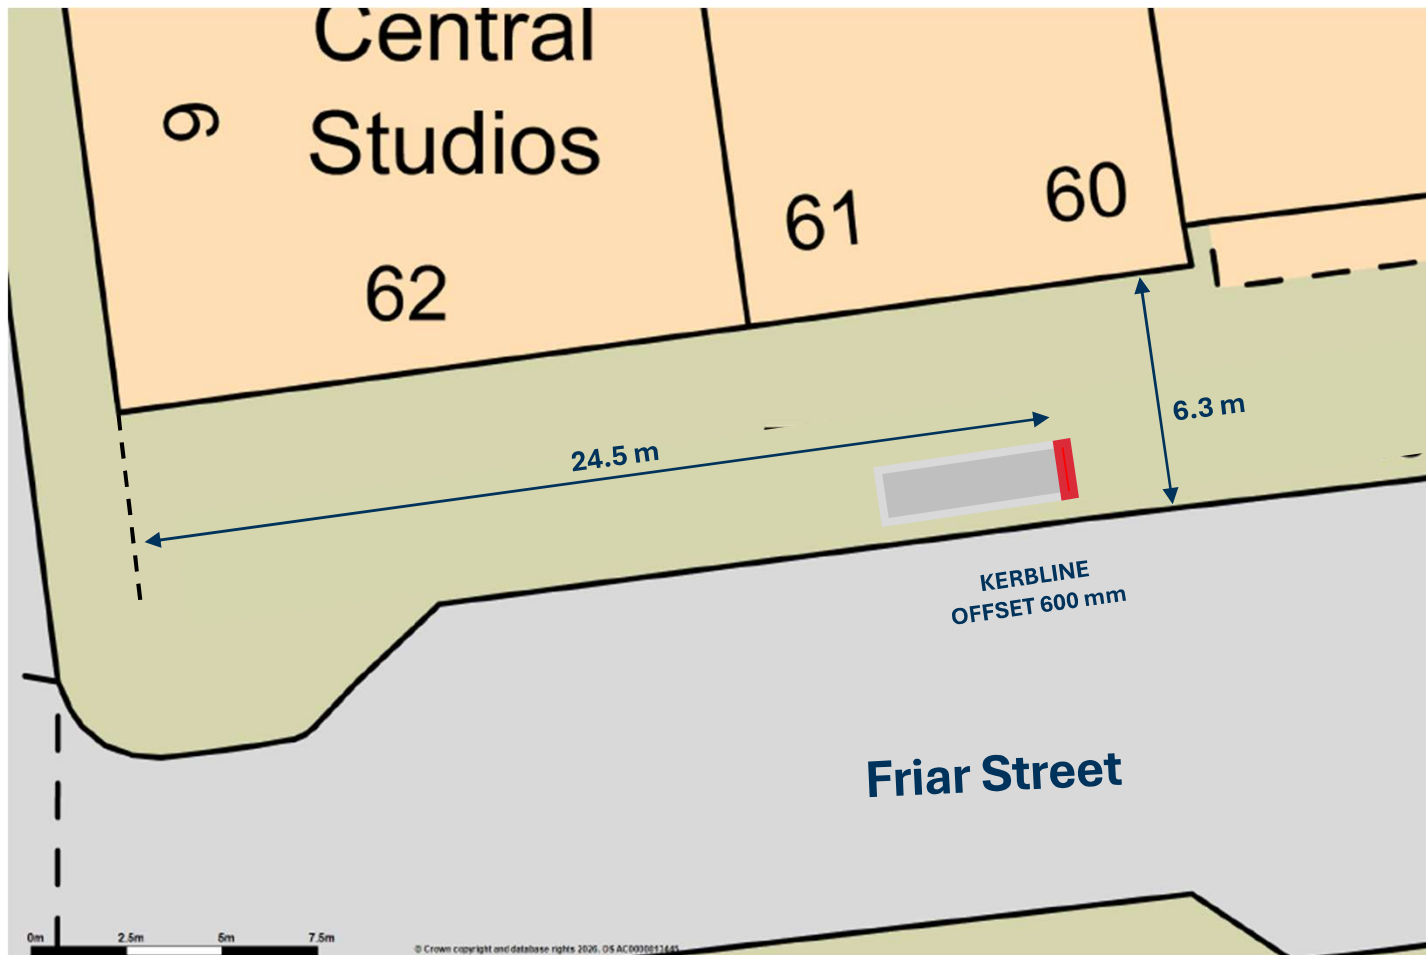

Scale 1:200





SITE IMAGES