

Reading Council


6 Sheet Advertising Proposal

6 Sheet Panel O/S

41 Oxford Road RG1 7QE

SITE PLAN & IMAGES

JCDecaux

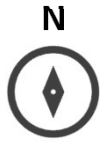

6 Sheet Panel outside

41 Oxford Road

RG1 7QE

Easting:471134

Northing:173407

 APPLICATION SITE



0m 50m 100m

Scale 1:1250

JCDecaux



6 Sheet Panel outside

41 Oxford Road


RG1 7QE

Easting:471134

Northing:173407



6 Sheet Panel

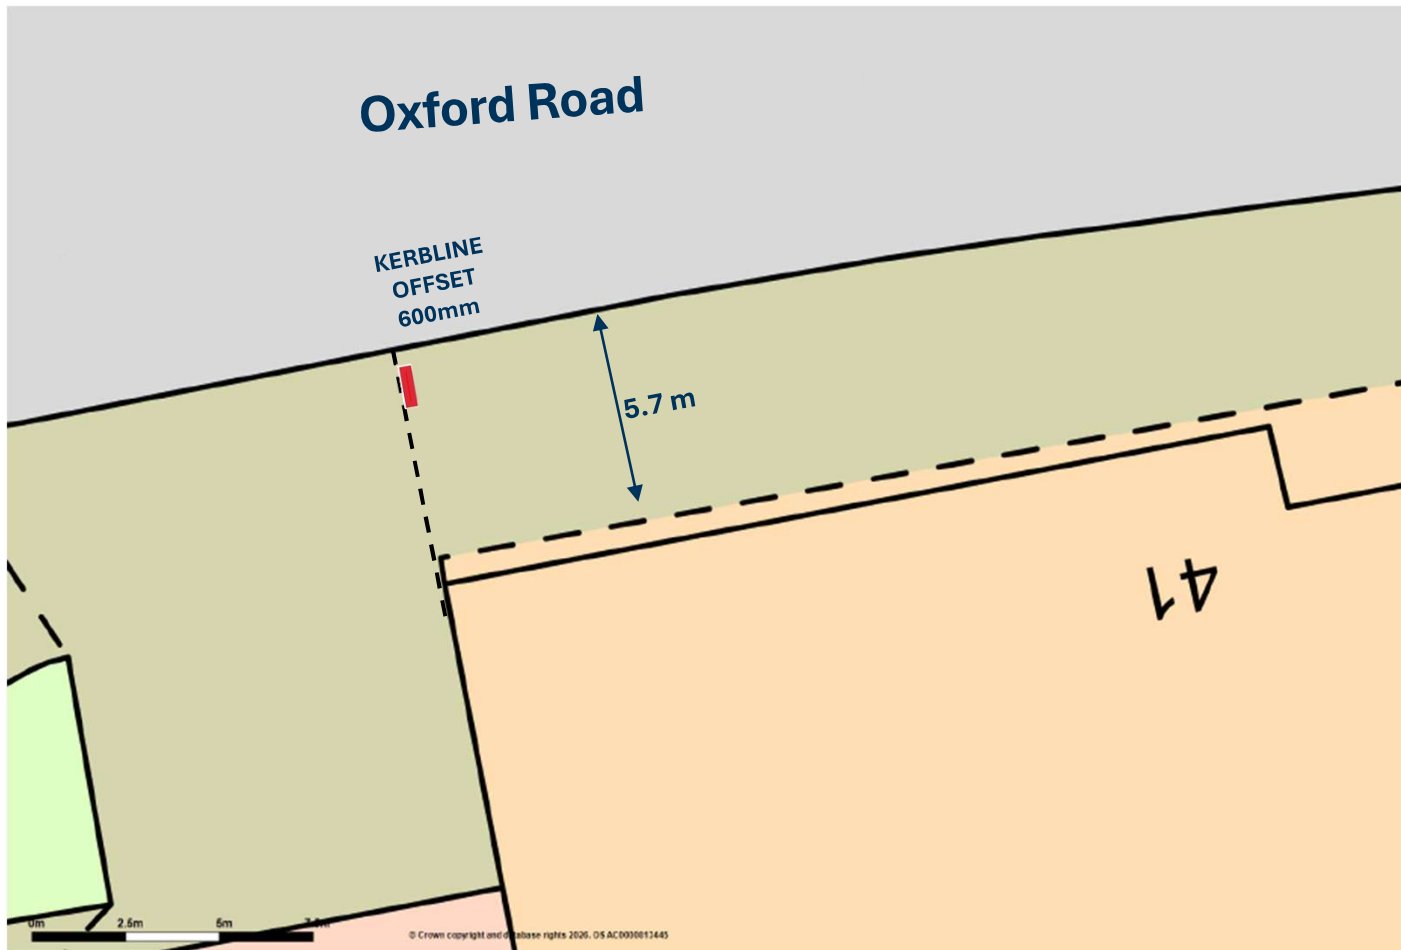

Scale 1:200



JCDecaux

6 Sheet Panel outside

41 Oxford Road

RG1 7QE



SITE IMAGES