

Reading Council

Shelter Advertising Proposal

Bus Shelter O/S

O/s 32-41 West Street RG1 1TZ

SITE PLAN & IMAGES

JCDecaux



Bus Shelter outside


32-41 West Street

RG1 1TZ

Easting:471245

Northing:173512

 APPLICATION SITE

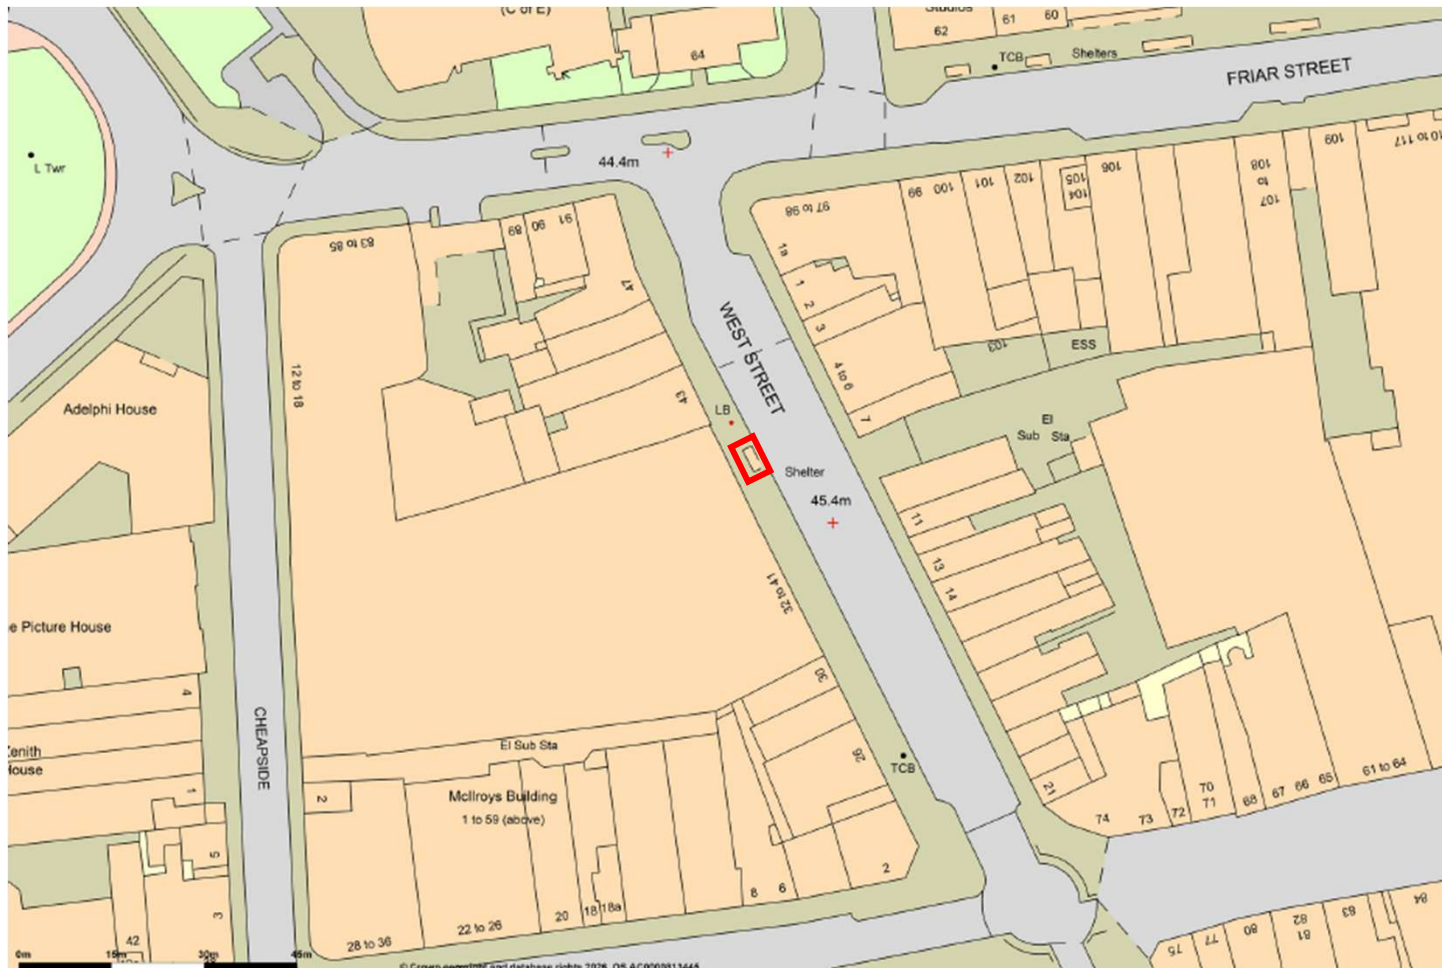

Scale 1:1250

0m 50m 100m

JCDecaux



Bus Shelter outside

32-41 West Street

RG1 1TZ

Easting:471245

Northing:173512



Scale 1:200



JCDecaux

Bus Shelter outside

32-41 West Street

RG1 1TZ



SITE IMAGES