

Reading Council


Shelter Advertising Proposal

Bus Shelter O/S

Subway, Unit 21, 21 Oxford Road RG1 7QG

SITE PLAN & IMAGES

JCDecaux

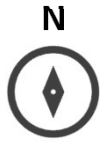

Bus Shelter outside

Subway, Unit 21, 21 Oxford Road

RG1 7QG

Easting:471240

Northing:173419

 APPLICATION SITE



Scale 1:1250

0m 50m 100m

JCDecaux




Bus Shelter outside

Subway, Unit 21, 21 Oxford Road

RG1 7QG

Easting:471240

Northing:173419

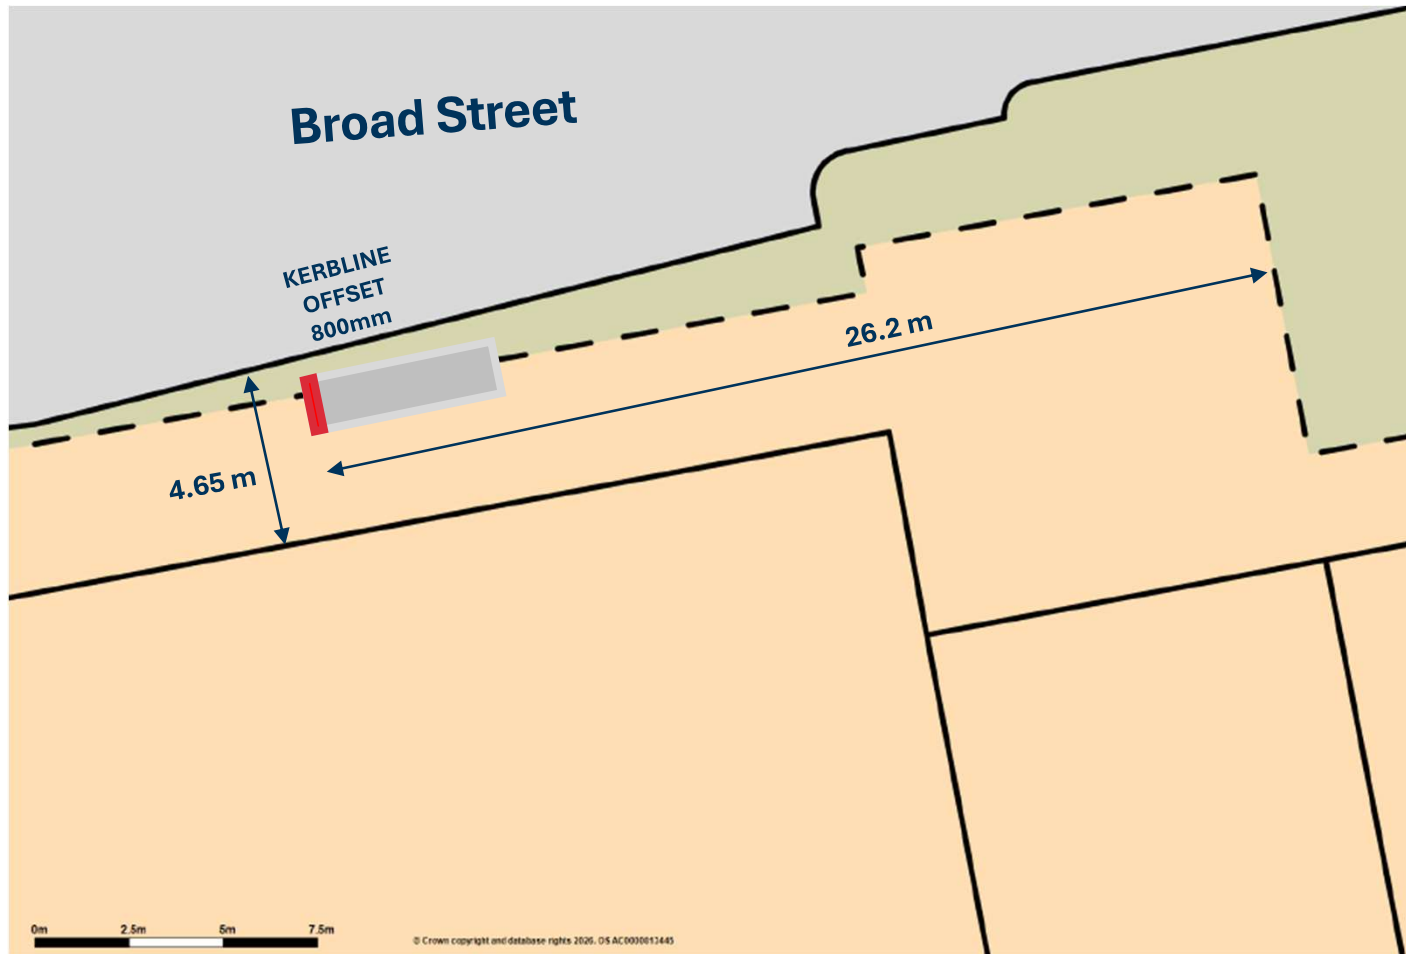

Scale 1:200



JCDecaux

**Bus Shelter outside
Subway, Unit 21, 21 Oxford Road
RG1 7QG**



SITE IMAGES