

Reading Council

Shelter Advertising Proposal

Bus Shelter O/S

150 Friar Street RG1 1EX

SITE PLAN & IMAGES

JCDecaux




Bus Shelter outside 150 Friar Street

RG1 1EX

Easting:471528

Northing:173581

 APPLICATION SITE

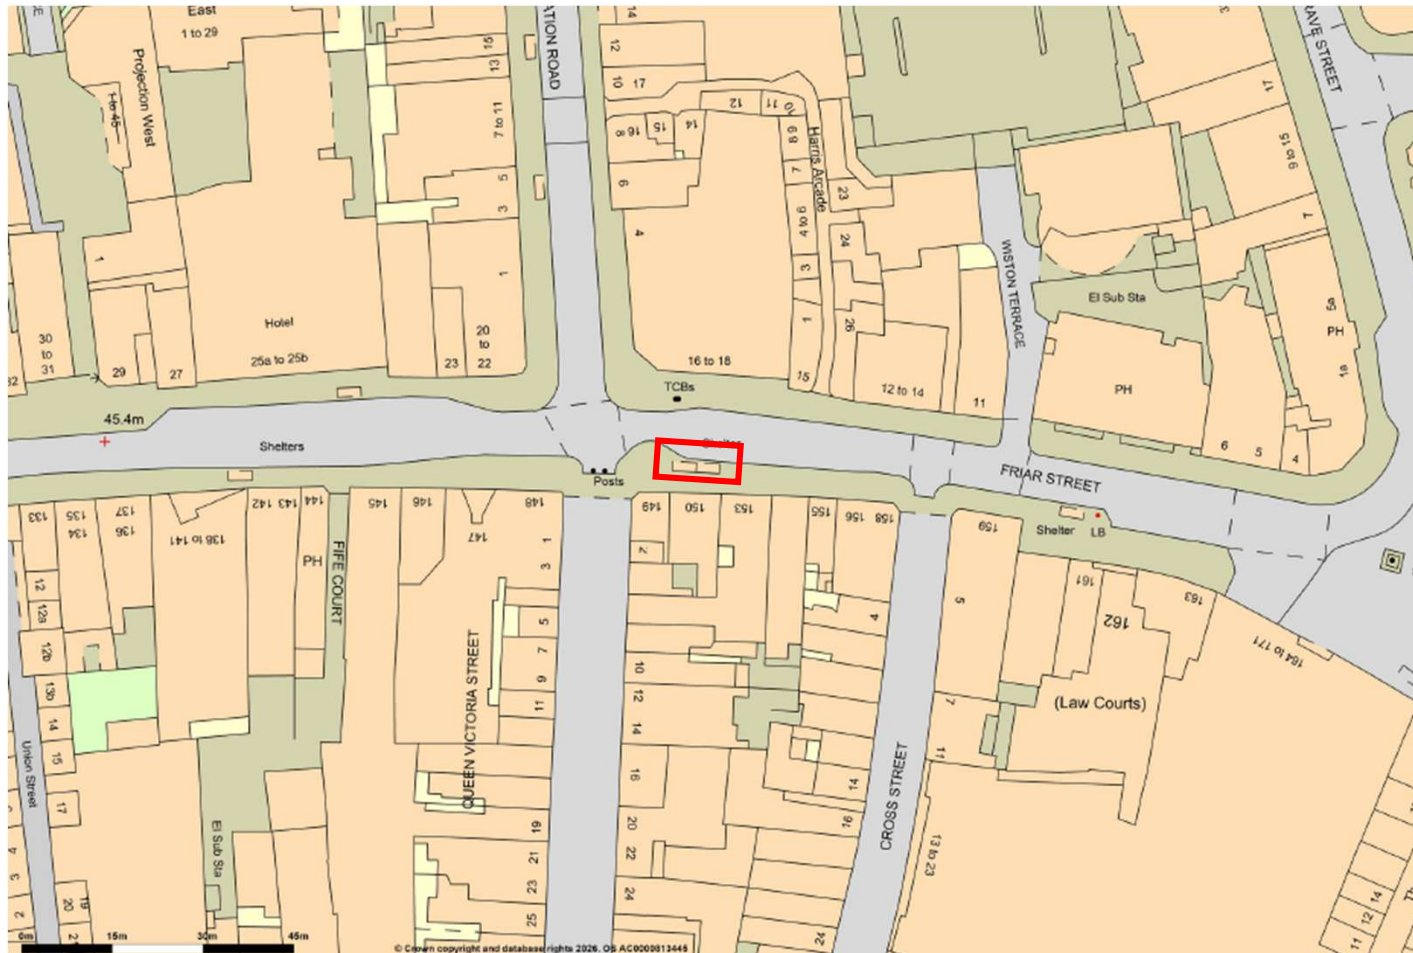

Scale 1:1250

0m 50m 100m

JCDecaux




Bus Shelter outside

150 Friar Street

RG1 1TZ

Easting:471528

Northing:173581

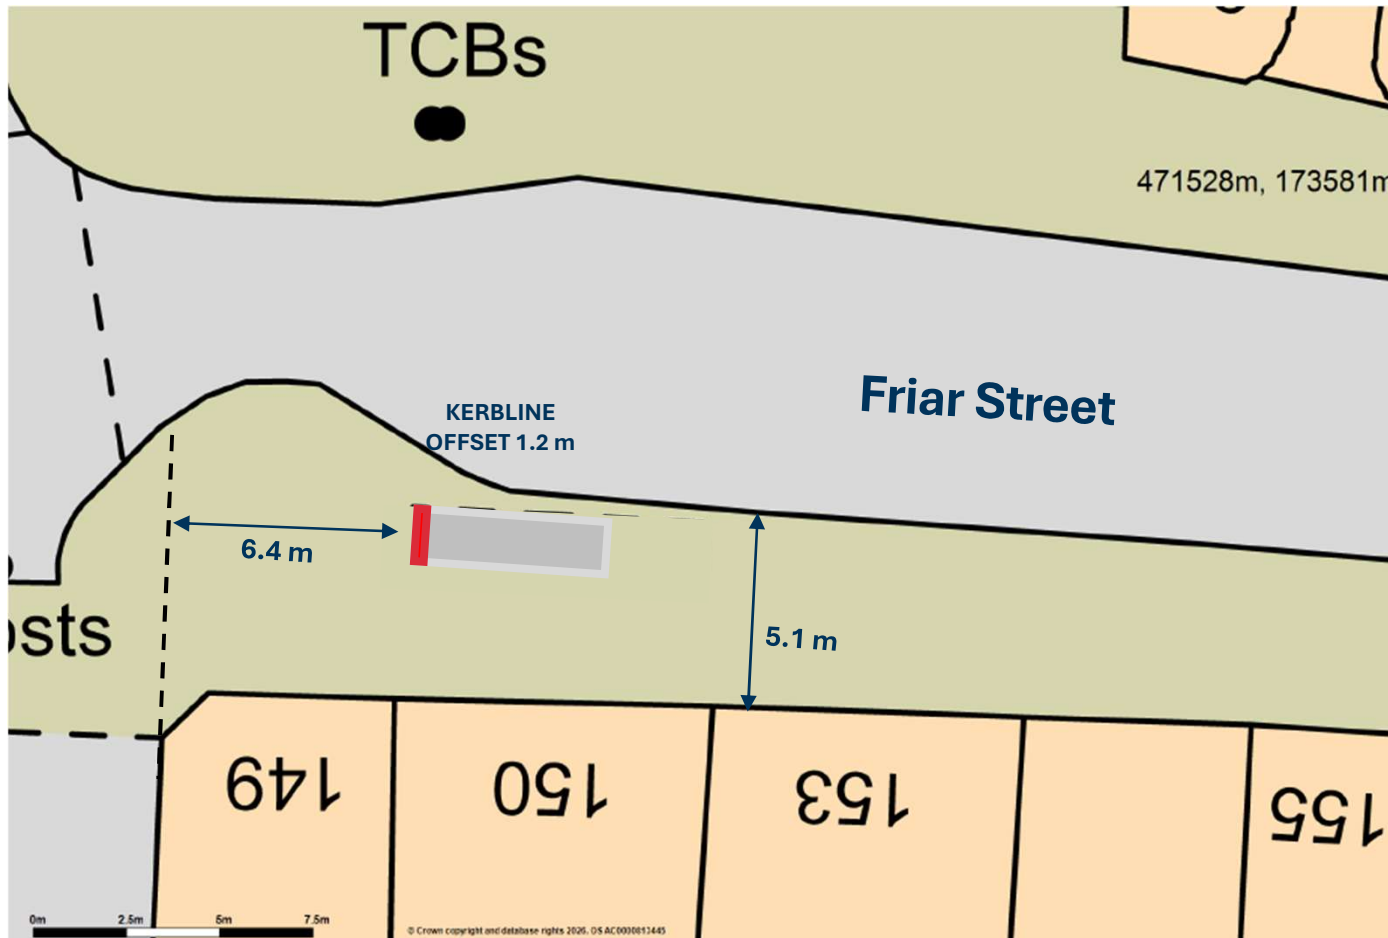

Scale 1:200



JCDecaux

**Bus Shelter outside
150 Friar Street
RG1 1EX**



SITE IMAGES