



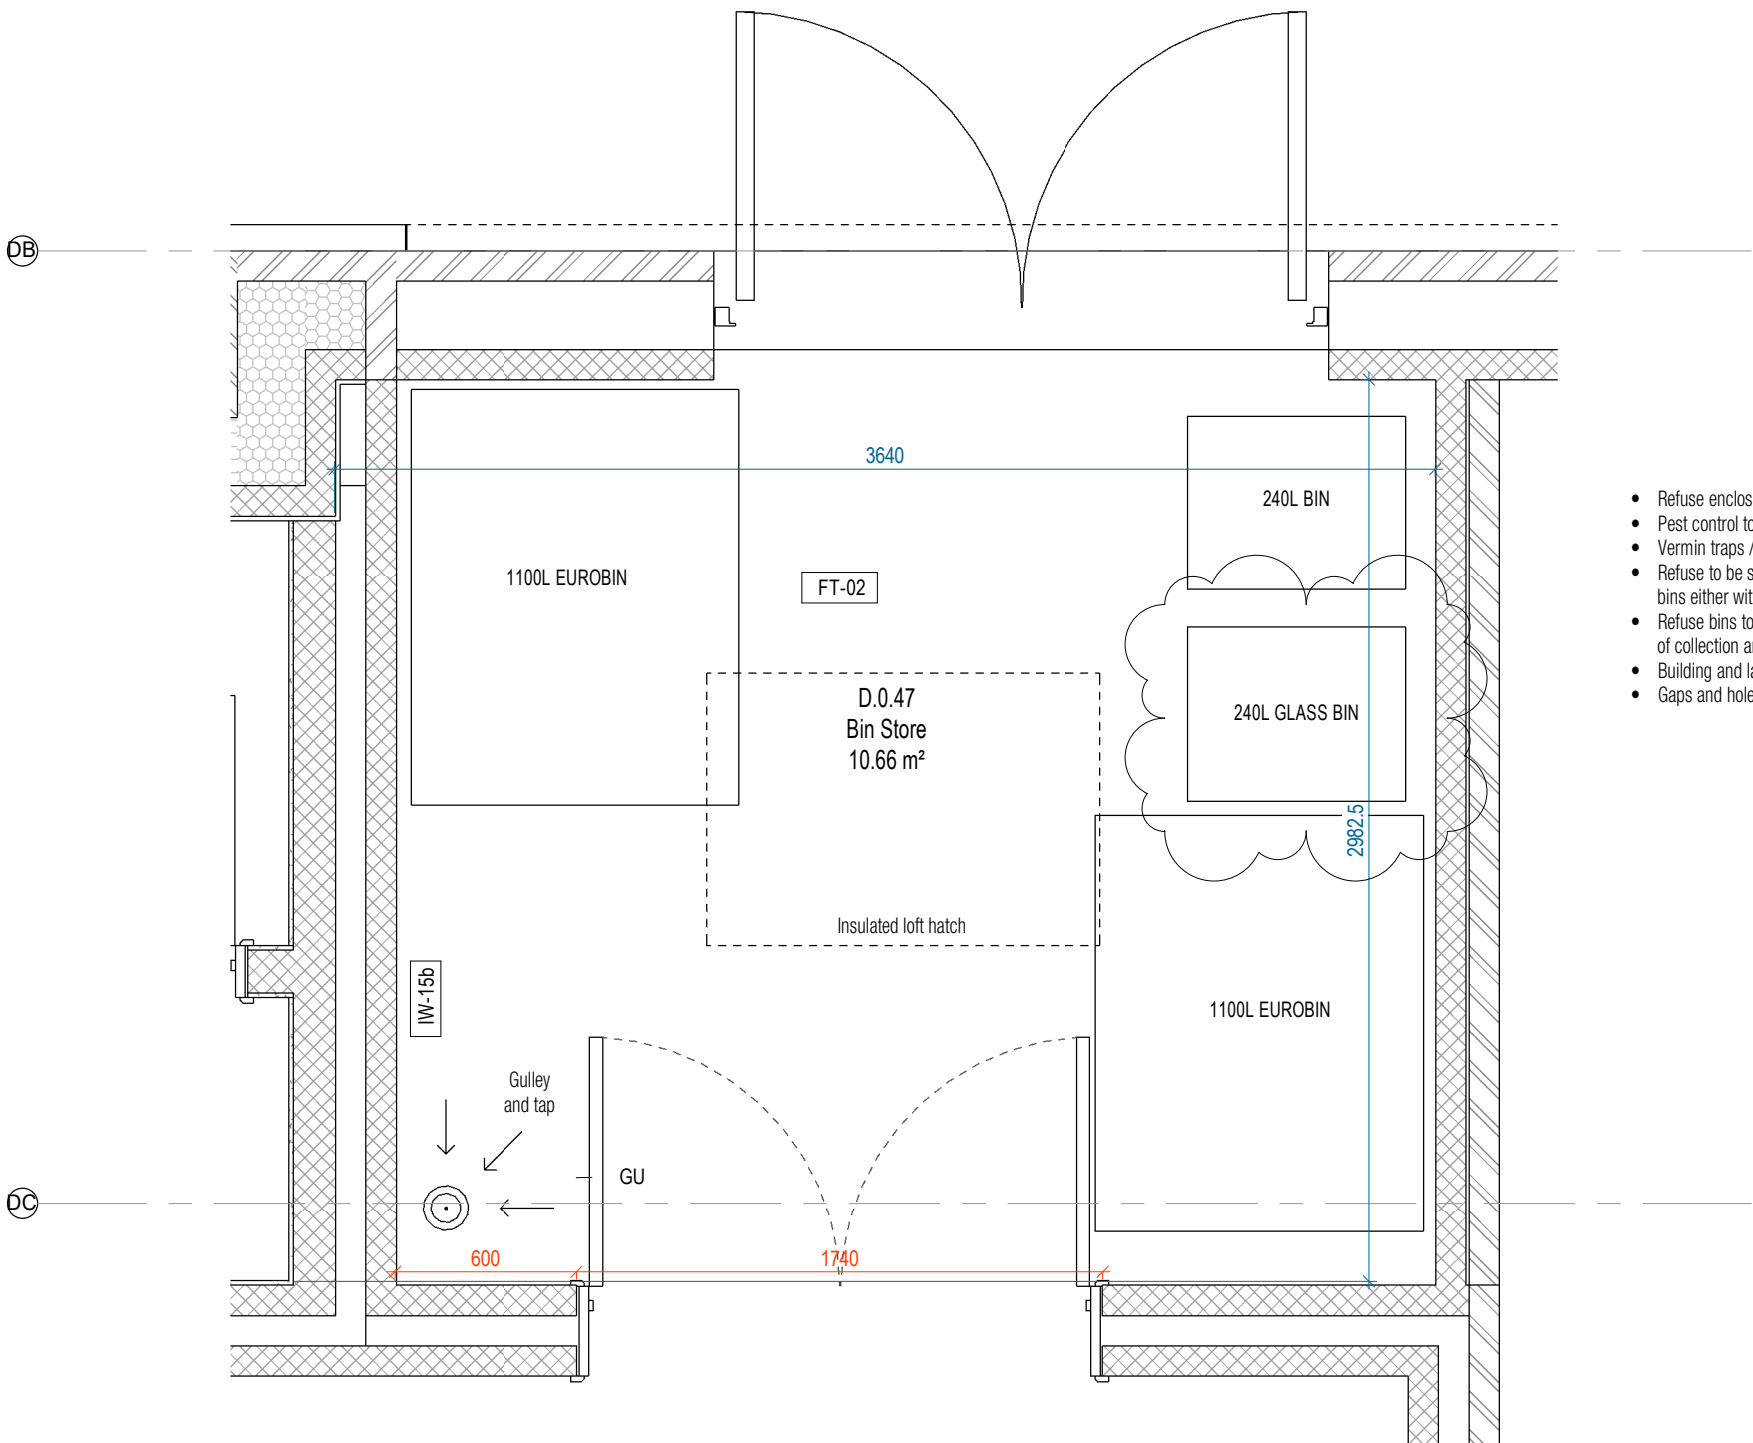

- Refuse enclosures to be suitably designed to prevent entry by vermin.
- Pest control to be brought in, where necessary, to resolve any vermin issues.
- Vermin traps / bait boxes to be used where necessary.
- Refuse to be stored only within refuse bins, with no bags left outside of the bins either within the refuse store or outside when awaiting collection.
- Refuse bins to be contained within refuse store at all times other than on day of collection and returned promptly following collection.
- Building and landscaping to be well-maintained.
- Gaps and holes around doors, pipes etc to be sealed to prevent vermin.

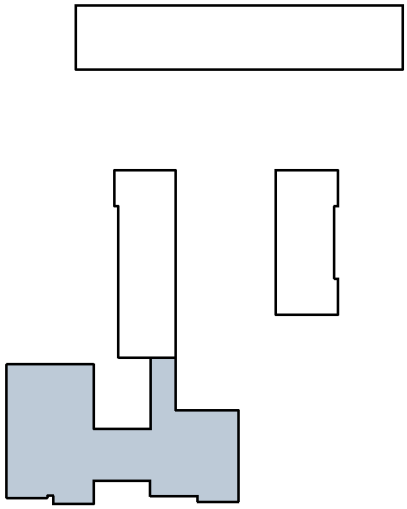

REVISIONS			
C01	Bin Store Plan	24/02/26	
C02	RCP Coordination, Service Trunking	22/04/26	
C03	Bin Store notes	04/08/26	
C04	Glass bin addition	17/08/26	

RIBA STAGE 5 : CONSTRUCTION

THIS DRAWING IS AT CONSTRUCTION STATUS EXCLUDING ALL ELEMENTS OF OUTSTANDING SUB-CONTRACTOR DESIGN AND COORDINATION. ITEMS OF SPECIALIST SUB-CONTRACTOR DESIGN ARE SHOWN INDICATIVELY FOR DESIGN INTENT PURPOSES ONLY. THIS DESIGN INFORMATION IS SUBJECT TO APPROVAL BY A FIRE ENGINEER, ACUSTICIAN, PARTY WALL SURVEYOR AND BUILDING REGULATIONS. ELEMENTS OF SPECIALIST SUB-CONTRACTOR DESIGN ARE SHOWN INDICATIVELY FOR DESIGN INTENT PURPOSES ONLY. THIS DRAWING SHOULD BE READ IN CONJUNCTION WITH ALL RELEVANT CONSULTANT DRAWINGS AND SPECIFICATIONS. DO NOT SCALE FROM THIS DRAWING. ALL DIMENSIONS ARE TO BE CHECKED ON SITE PRIOR TO CONSTRUCTION AND FABRICATION. ANY DISCREPANCIES IN THE INFORMATION SHOULD BE REPORTED TO THE ARCHITECT.

ALL WORK AND MATERIALS TO BE IN ACCORDANCE WITH CURRENT APPLICABLE STATUTORY LEGISLATION AND COMPLY WITH RELEVANT CODES OF PRACTICE AND BRITISH STANDARDS. THIS DRAWING DOES NOT IMPLY CONFIRMATION OF LEGAL BOUNDARIES OR TITLE. ALL AREAS ARE APPROXIMATE AND ARE SUBJECT TO CONSTRUCTION TOLLERNANCES.

INFORMATION CONTAINED IN THIS DRAWING IS THE SOLE COPYRIGHT OF METASHAPE ARCHITECTS LTD AND IS NOT TO BE REPRODUCED WITHOUT PERMISSION. DO NOT SCALE. REFER TO FIGURED DIMENSIONS ONLY.



METASHAPE
ARCHITECTS

PROJECT			
AMETHYST LANE READING			
TITLE			
BIN STORE			
SCALE		DATE	
As indicated @ A2		24/02/26	
METASHAPE REF		DRAWN	REVIEWED
2024-017		JW	AG
DOCUMENT NUMBER			
24017-MET-ZD-XX-DG-A-2491			
DOCUMENT PURPOSE		SUITABILITY	REVISION
CONSTRUCTION		S4	C04