



CDM 2015: DESIGNER'S NOTES ON SIGNIFICANT RESIDUAL RISK
In preparing this design KITE ARCHITECTS have attempted to avoid using materials and techniques which could cause harm to health whilst constructing, using, maintaining or de-constructing the building. Designers should be aware that the construction of the building will involve the use of materials and techniques which could cause harm to health whilst constructing, using, maintaining or de-constructing the building. These risks are only to be considered in conjunction with the design and the construction of the building. The information is subject to review as the design develops. No residual risk identified at this stage.

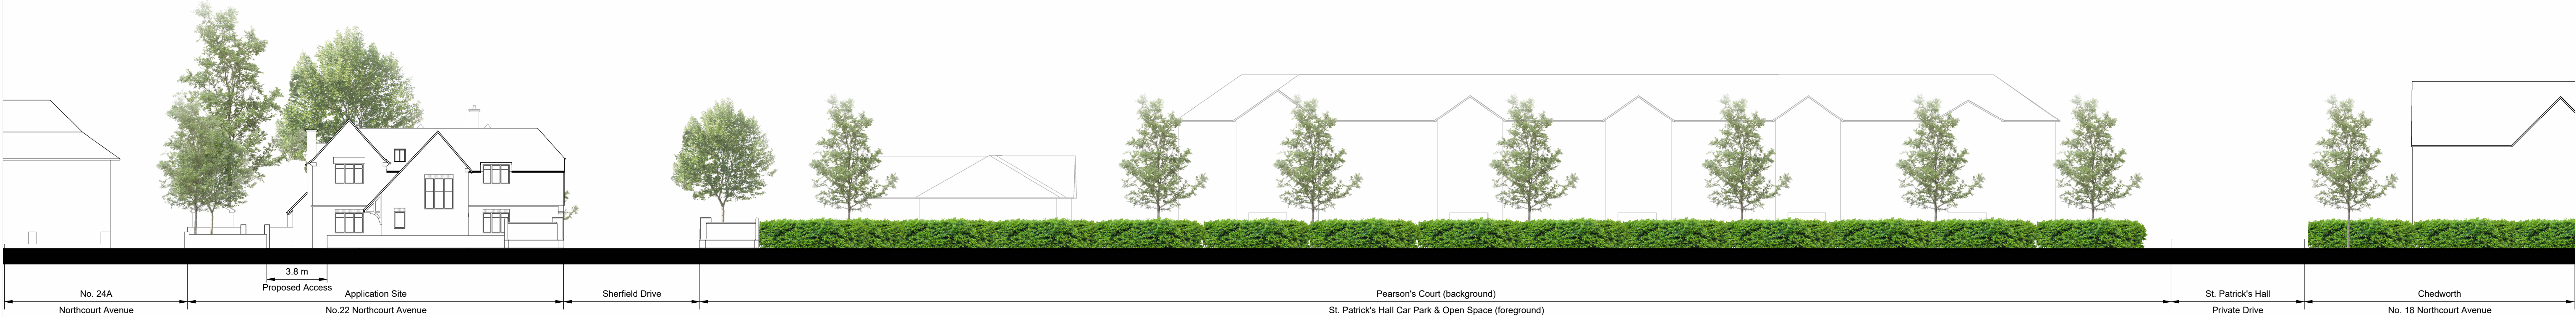


1 Existing Northcourt Ave. Street Section (drawn leveled) * All vegetation shown indicatively. Some trees have been removed for clarity.
1 : 200




2 Proposed Northcourt Ave. Street Section (drawn leveled) * All vegetation shown indicatively. Some trees have been removed for clarity.
1 : 200

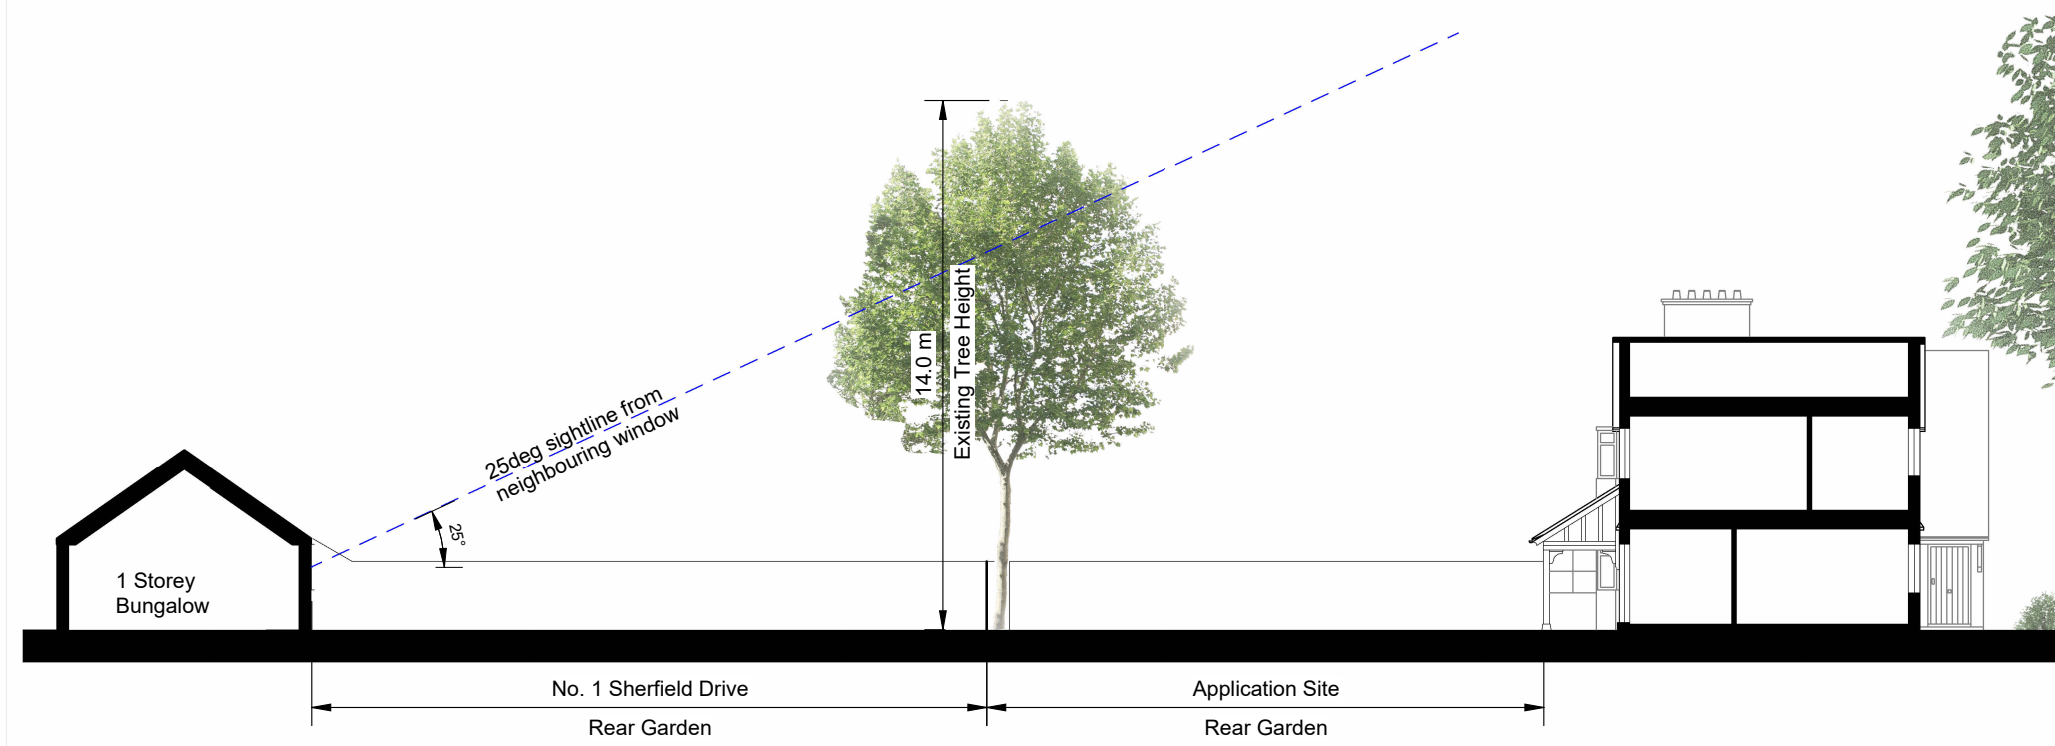

3 Existing Section
1 : 200

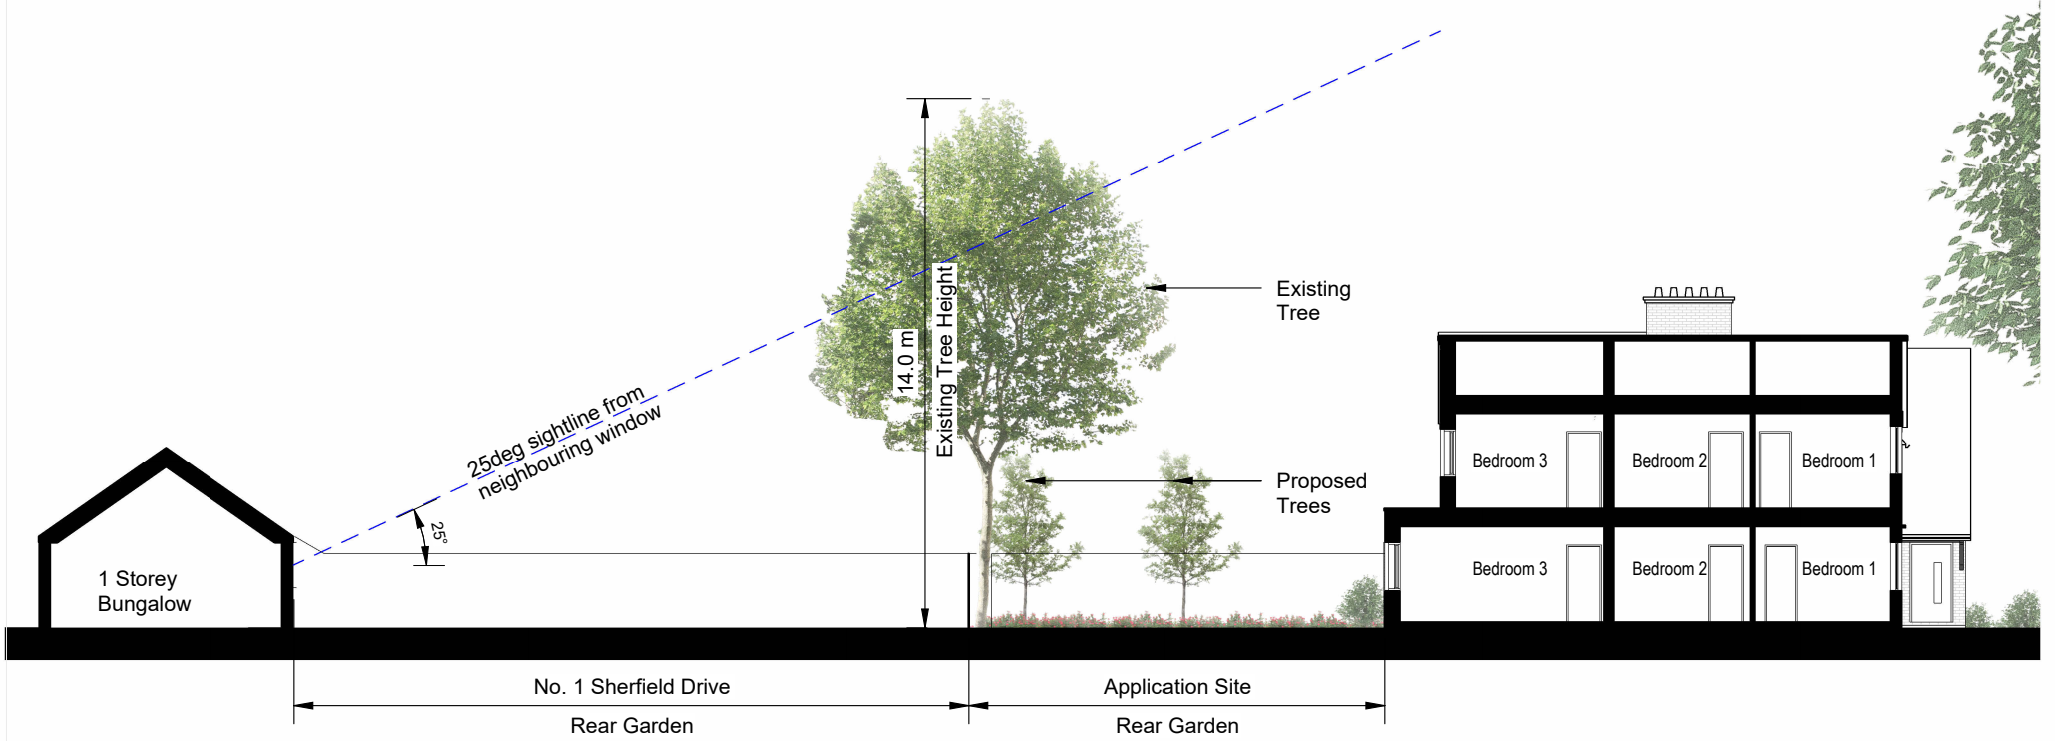


4 Proposed Section
1 : 200

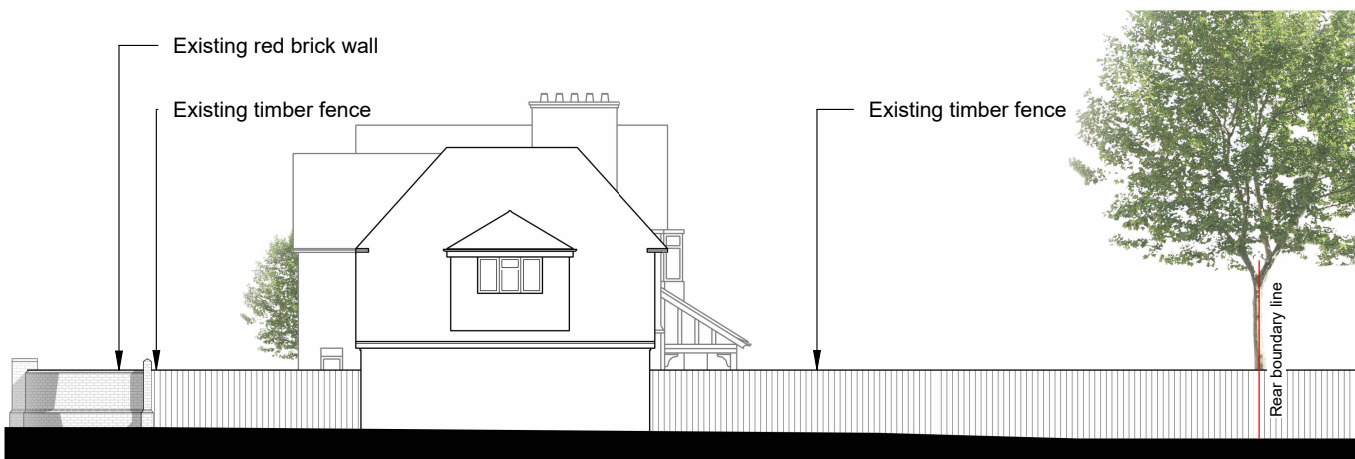

5 Existing Sheffield Dr. Street Section
1 : 200



6 Proposed Sheffield Dr. Street Section
1 : 200

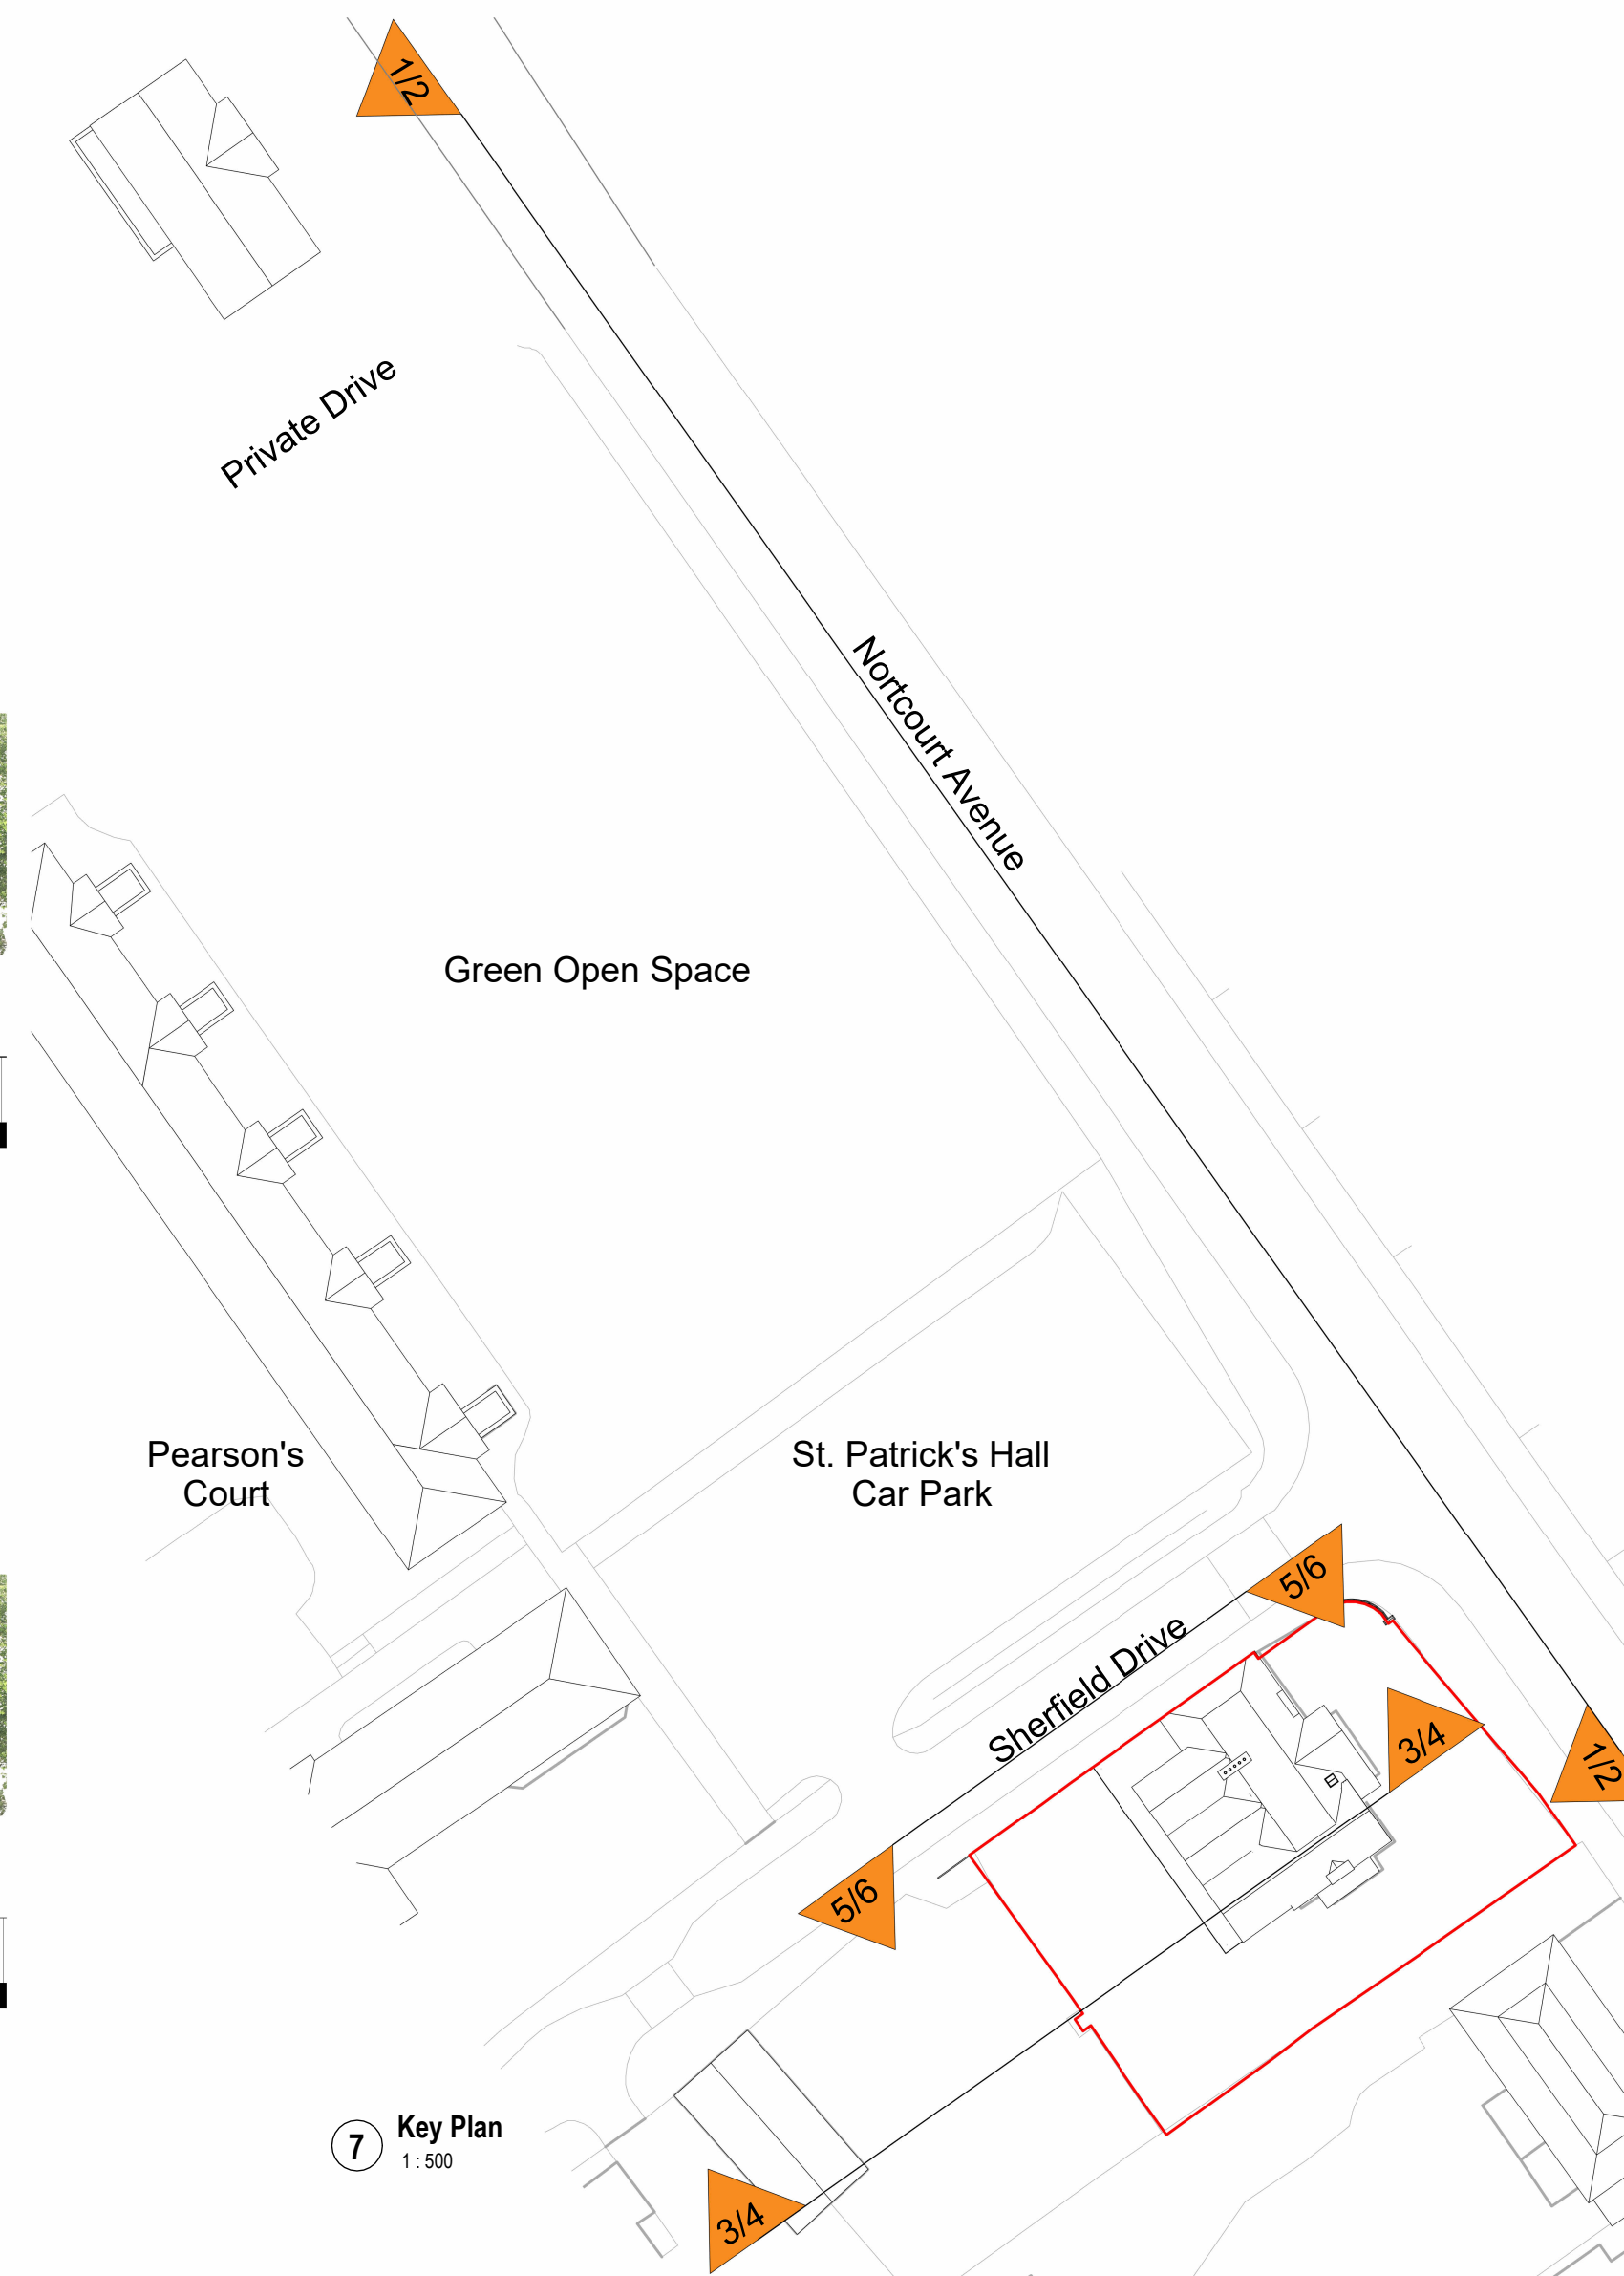

7 Key Plan
1 : 500

P02	26.08.21	C.O. Comments	RI	OH
P01	26.07.17	Draft Planning	RI	OH
REV	DATE	DESCRIPTION	DRAWN	AUDITED

This document is the Copyright work of Kite Architects Ltd. unless formally assigned in writing. Do not Scale from this drawing. Verify all dimensions on site. Drawing should be read in conjunction with information from all other design consultants and contractors. All drawings in digital format are for reference only.

0 5 10 m

KITE
ARCHITECTS
01866 745466
studio@kitearchitects.co.uk
www.kitearchitects.co.uk

PLANNING - RIBA STAGE 3 S4 - SUITABLE FOR STAGE APPROVAL

PROJECT INFORMATION
22 Northcourt Avenue, Reading RG2 7HA

DRAWING NAME	Existing & Proposed Street Sections
SCALE	As indicated @A1
JOB NO.	250021
DRAWING NO.	KTE-XX-XX-DR-A-01300
DATE CREATED	17.07.26
REVISION	P02