
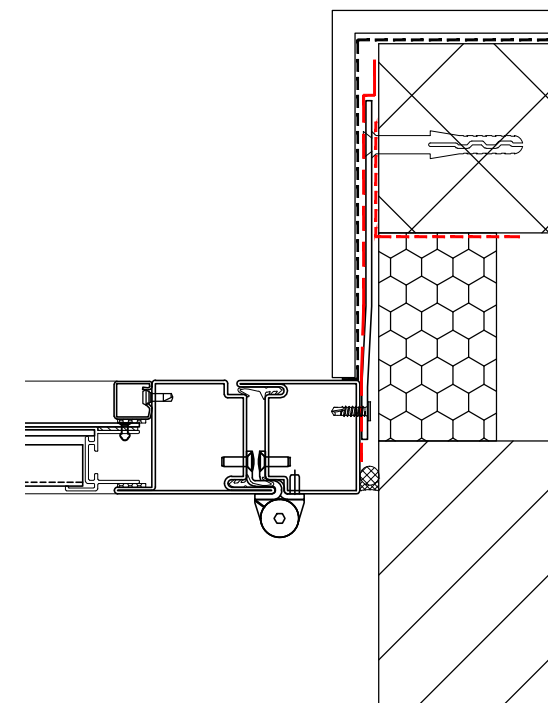
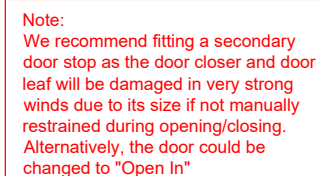


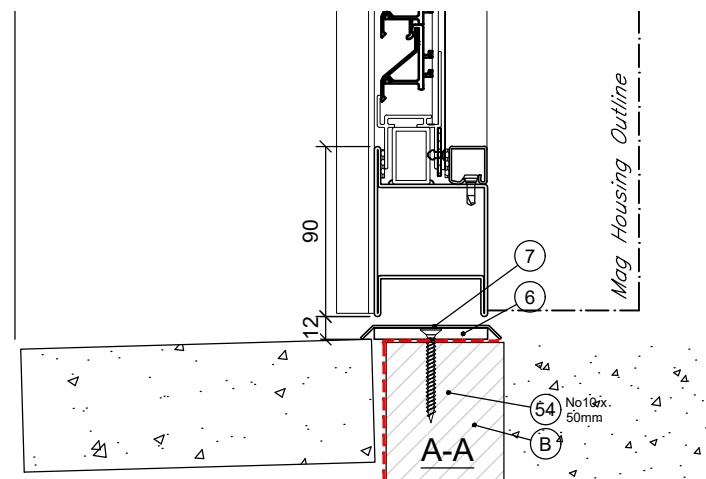

Door Ref: ED.06 - ED.D.0.05		
Dims As Site Survey	Yes	No ☒
Design Size (S/O)	Width 2035	Height 2260

P1	Issued for approval	09.01.26
NEOS Protect Ltd NEOS Works Unit C3 Felling Business Centre Gateshead NE10 0QH		 neos PROTECT LTD
Client: Helix		
Title: Amethyst Lane Block D Bin Store		
Job/Dwg Nos: 5181 - 22	Drawn By: BJW	Date: 09/03/26
Scale: 1:30 & 1:4	Checked By: NEOS	Rev: P01