

JCDecaux

**RDG0193AB
A03160**

Reading Council

Shelter Advertising Proposal

Bus Shelter O/S

37-41 Station Road RG1 1LX

SITE PLAN & IMAGES



JCDecaux



Bus Shelter outside


37-41 Station Road

RG1 1LX

Easting: 471498

Northing: 173723

 APPLICATION SITE

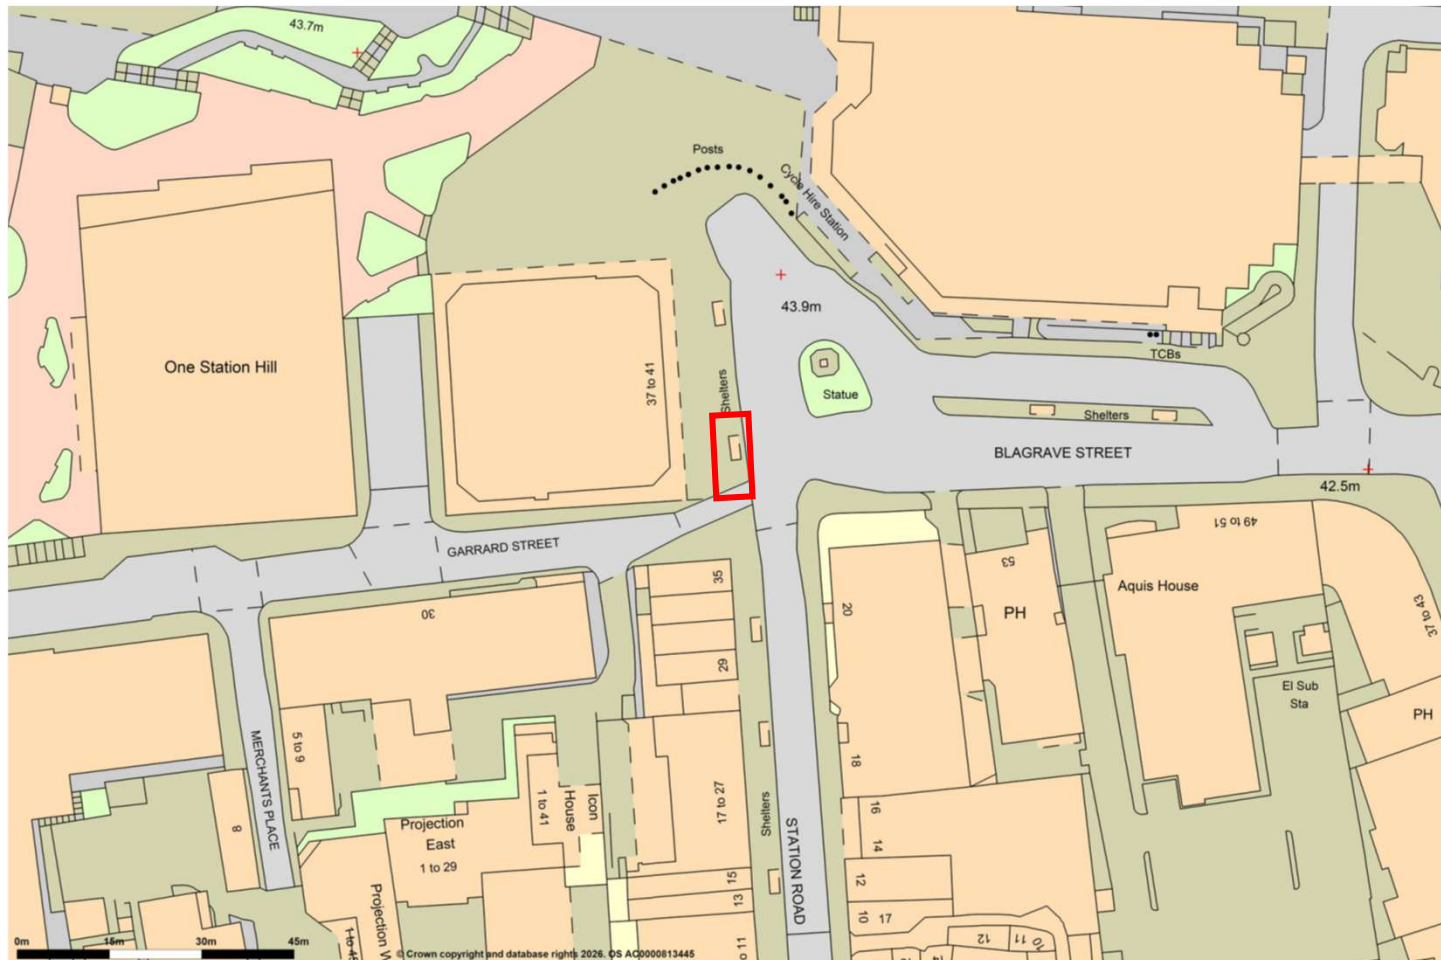

Scale 1:1250



JCDecaux




Bus Shelter outside

37-41 Station Road

RG1 1LX

Easting: 471498

Northing:173723

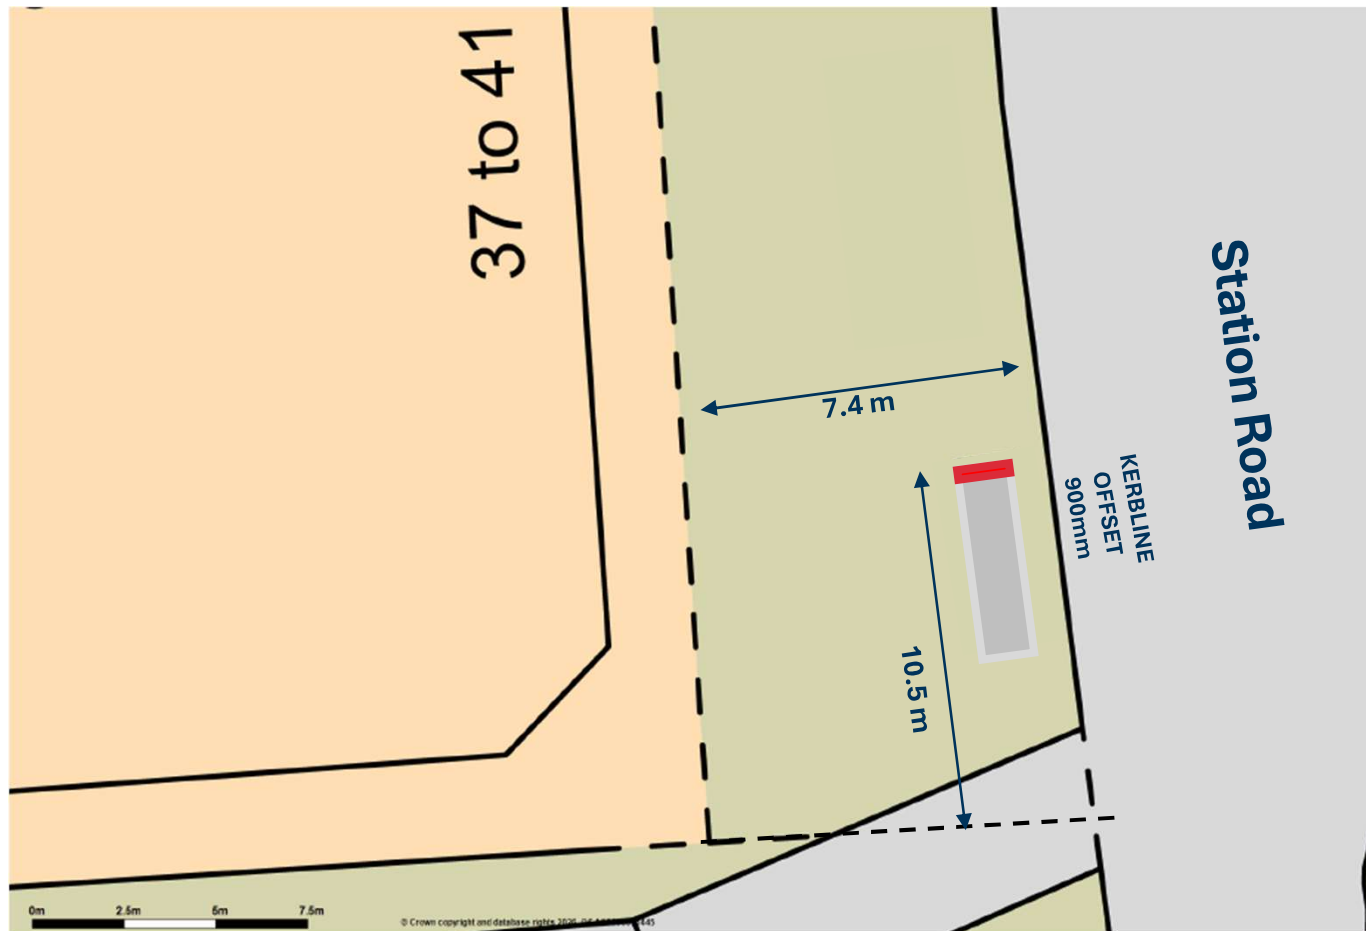

Scale 1:200



Bus Shelter outside
37-41 Station Road
RG1 1LX



SITE IMAGES