

Reading Council


Shelter Advertising Proposal

Bus Shelter O/S

Burger King, 6-7 St Mary's Butts RG1 2LN

SITE PLAN & IMAGES

JCDecaux

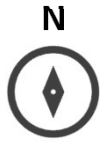

Bus Shelter outside

Burger King, 6-7 St Mary's Butts

RG1 2LN

Easting: 471322

Northing: 173366

 APPLICATION SITE



Scale 1:1250

0m 50m 100m

JCDecaux




Bus Shelter outside

Burger King, 6-7 St Mary's Butts

RG1 2LN

Easting: 471322

Northing:173366

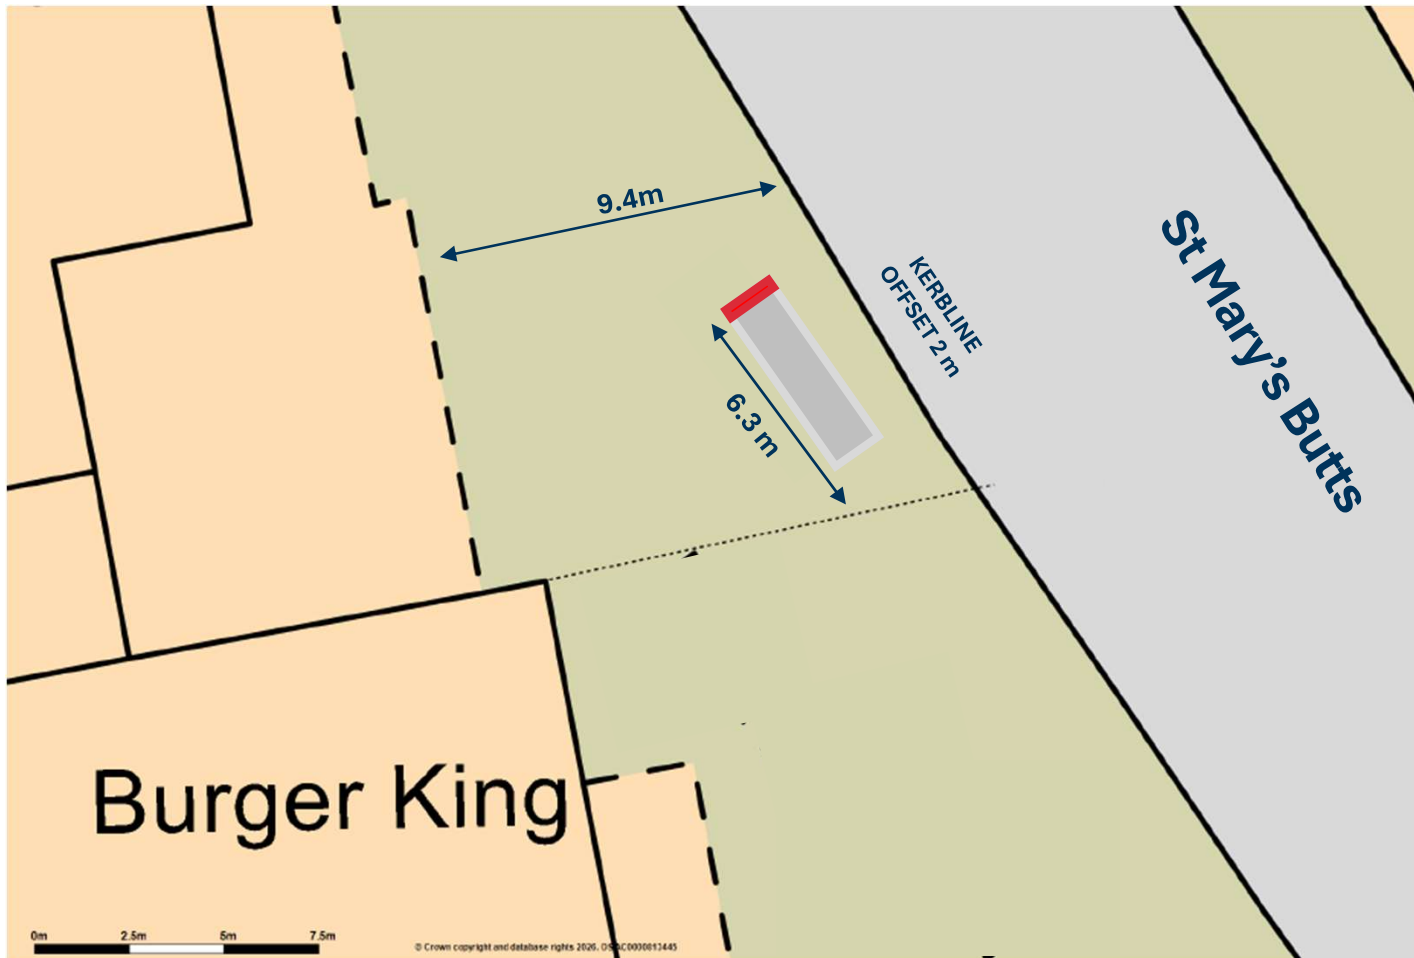

Scale 1:200



JCDecaux

**Bus Shelter outside
Burger King, 6-7 St Mary's Butts
RG1 2LN**



SITE IMAGES