"Quality to Build on"

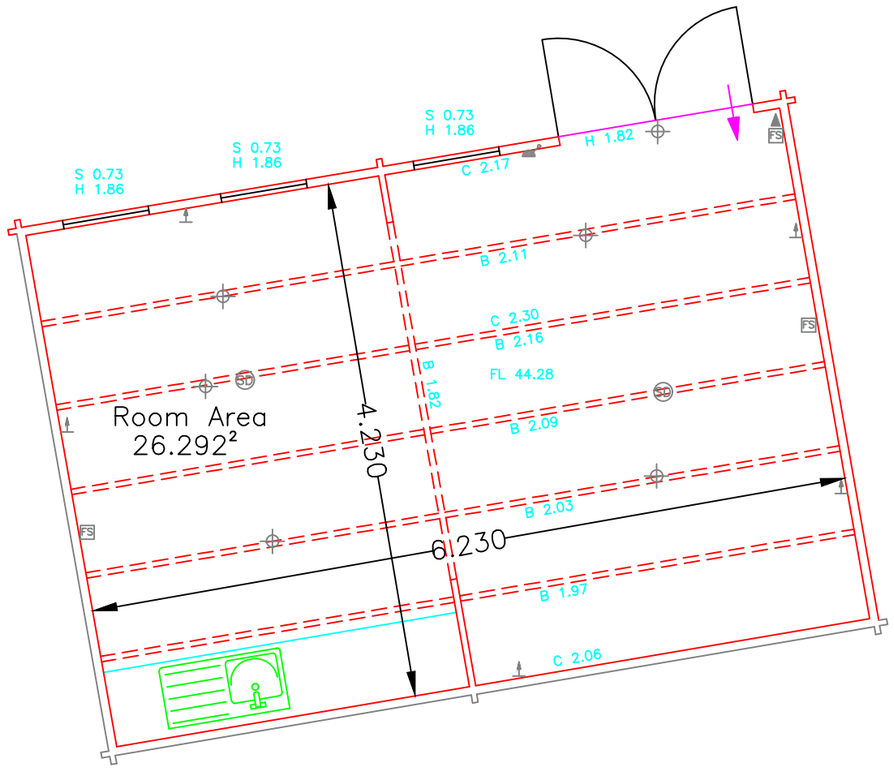

LEGEND

Arch Height	A xxxx
Sill Height	S xxxx
Head Height	H xxxx
Ceiling Height	C xxxx
Beam Height	B xxxx
False Ceiling Height	FC xxxx
Purlin Height	P xxxx
Arch Level	AL xxxx
Sill Level	SL xxxx
Head Level	HDL xxxx
Ceiling Level	CL xxxx
Beam Level	BL xxxx
False Ceiling Level	FC xxxx
Floor Level	FL xxxx
Purlin Level	PL xxxx
Wall Level	WL xxxx

Sink
Bath
Separate Urinal
WC
Shower Tray
Drinking Fountain
Patio Doors

Panelled Radiator
Column Radiator
Oil Filled Radiator
Towel Rail
Convector Heater
Electric Air Vent
Rooflight
Roof Access (RA)
Smoke Detector (SD)
Thermostat (T)
Fuse Spur (FS)
Break Glass Fire Alarm (BG)

Power Point
Light Switch
Light Fitting
Telephone Point
Meter (M)
Stop Valve
Distribution Board (DB)
Fuse Box (FB)
Alarm Sensor (AS)
Door Release Switch (DR)
Extractor Fan

0 1 2 3 4 5
Scale Bar (Metres)

Outbuilding

REVISION – March 2026
Dimensions and room areas have been added to the survey.

NORTHPOINT
The survey grid is related to OSTN15 and has been fixed by using GPS receivers.

LEVELS
Levels are related to OSGM15 and have been obtained by using GPS receivers.

Tanners Court
Tanners Lane
East Wellow
ROMSEY
SO51 6DP
Tel 01794 514978
Fax 01794 517653
E-Mail sales@dtsurveys.co.uk
Web Site www.dtsurveys.co.uk

Digital Terrain Surveys LLP
Land Survey Partnership

Client	Mr. Simon Brown
Location	Wigwam Day Nursery 22 Fatherson Road Reading
Type of Survey	Measured Building Survey
Plotted Scale 1:50 @ A3	Date June 2022
Ref No DTS08032682EAMB	Q A Checked RP/PH
Drawing Number 1 of 1	Revision March 2026